ADUR & WORTHING PLANNING SERVICES
PLAN AWDM/0507/16
DATE VALID 13 APR 2016

W 03 F1
SCALE: 1:10 @ A1
NB: PLEASE REFER TO SCHEDULE NOTES

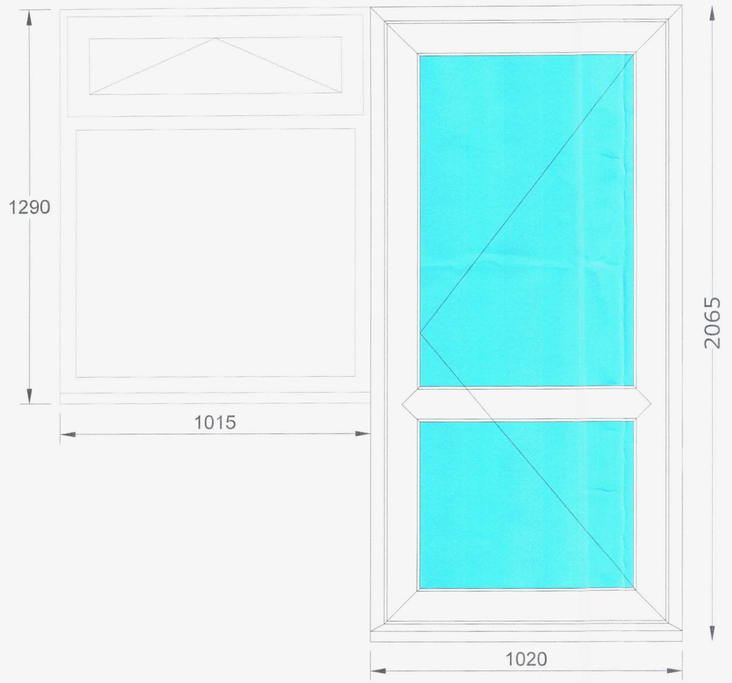

D 02 F1
SCALE: 1:10 @ A1
NB: PLEASE REFER TO SCHEDULE NOTES

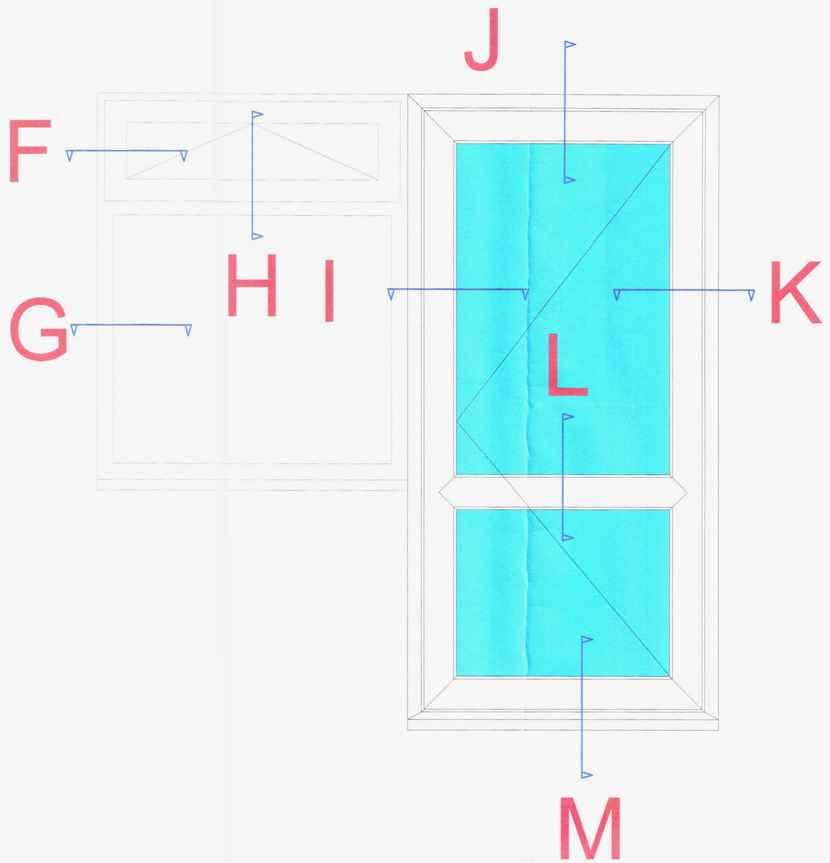

NEW WINDOWS SCHEDULE

2) Lounge Door-Exclusive PVCu Entrance Doors F1, 1020 mm. wide x 2065 mm. high, Cabin Hook: Gold, Door Cylinder Type: Standard, Door Furniture Finish: Gold, Door Handle Style: Modern, Door Hinge Finish: Gold, Feature Panel: 6, Finish: White, Glass A1: 4mm Clear, Glass A2: 4mm Clear, Hung: Left, Leaf Finish: White, Midrail A: Yes, Midrail Height: 870, Opening: Out, Sealed Unit Type: Energy Saver Plus, Spacer Colour: Black

3) Lounge Window-Exclusive PVCu Casement Windows
R8, 1015 mm. wide x 1290 mm. high, 1st Transom: 350, Finish: White, Furniture Style: Modern, Glass Whole Frame: 4mm Clear, Handle Finish: Gold, Sash Finish: White, Sealed Unit Type: Energy Saver Plus, Spacer Colour: Black, Style: Standard, Toughened Glass, Window Boards: White

F

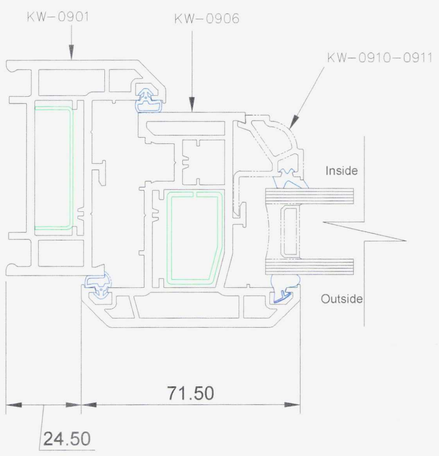

G

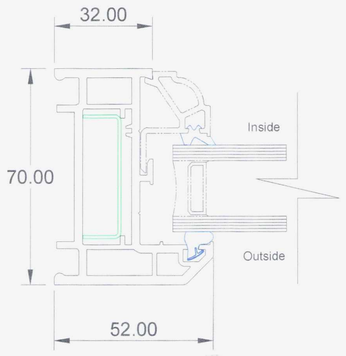

H

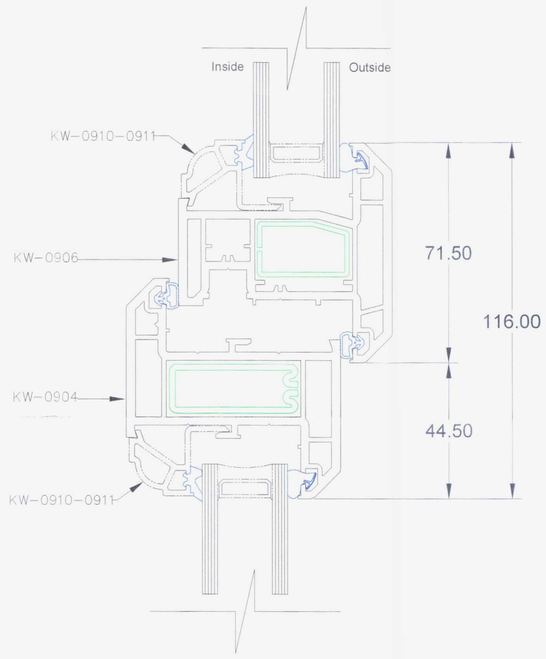

Scale:
1:1 (mm) 0 100 200 300 400 500
1:10 (mm) 0 1000 2000 3000 4000 5000

NOTES
1. All dimensions are in millimetres unless stated otherwise.
2. This drawing is to be read in conjunction with all relevant specifications.
3. All work to comply with the latest British Standards, CDP Codes of Practice and Building Regulations where relevant.

REVISION
Updated to Town Information sticker

PROJECT NUMBER
SO1566AU

CLIENT
MR M BRYANT
1 BRAMBER HOUSE
MIDDLE ROAD
LANCING, WEST SUSSEX
BN15 9JD

TITLE
PROPOSED CASEMENT WINDOWS, AND SCHEDULE

DRAWN	CHECKED	DATE	SCALE
CVM	SR	02 April 2016	1:10 @ A1

DRG. NO. 1566/PP/04a | REVISION A

Everest Fit the best
EVEREST HOUSE
SOPERS ROAD
CUFFLEY
POTTERS BAR
HERTFORDSHIRE
EN6 4SG

© Crown copyright. All rights reserved. Licence number 0100042205
© Crown copyright. All rights reserved. Licence number 0100031673