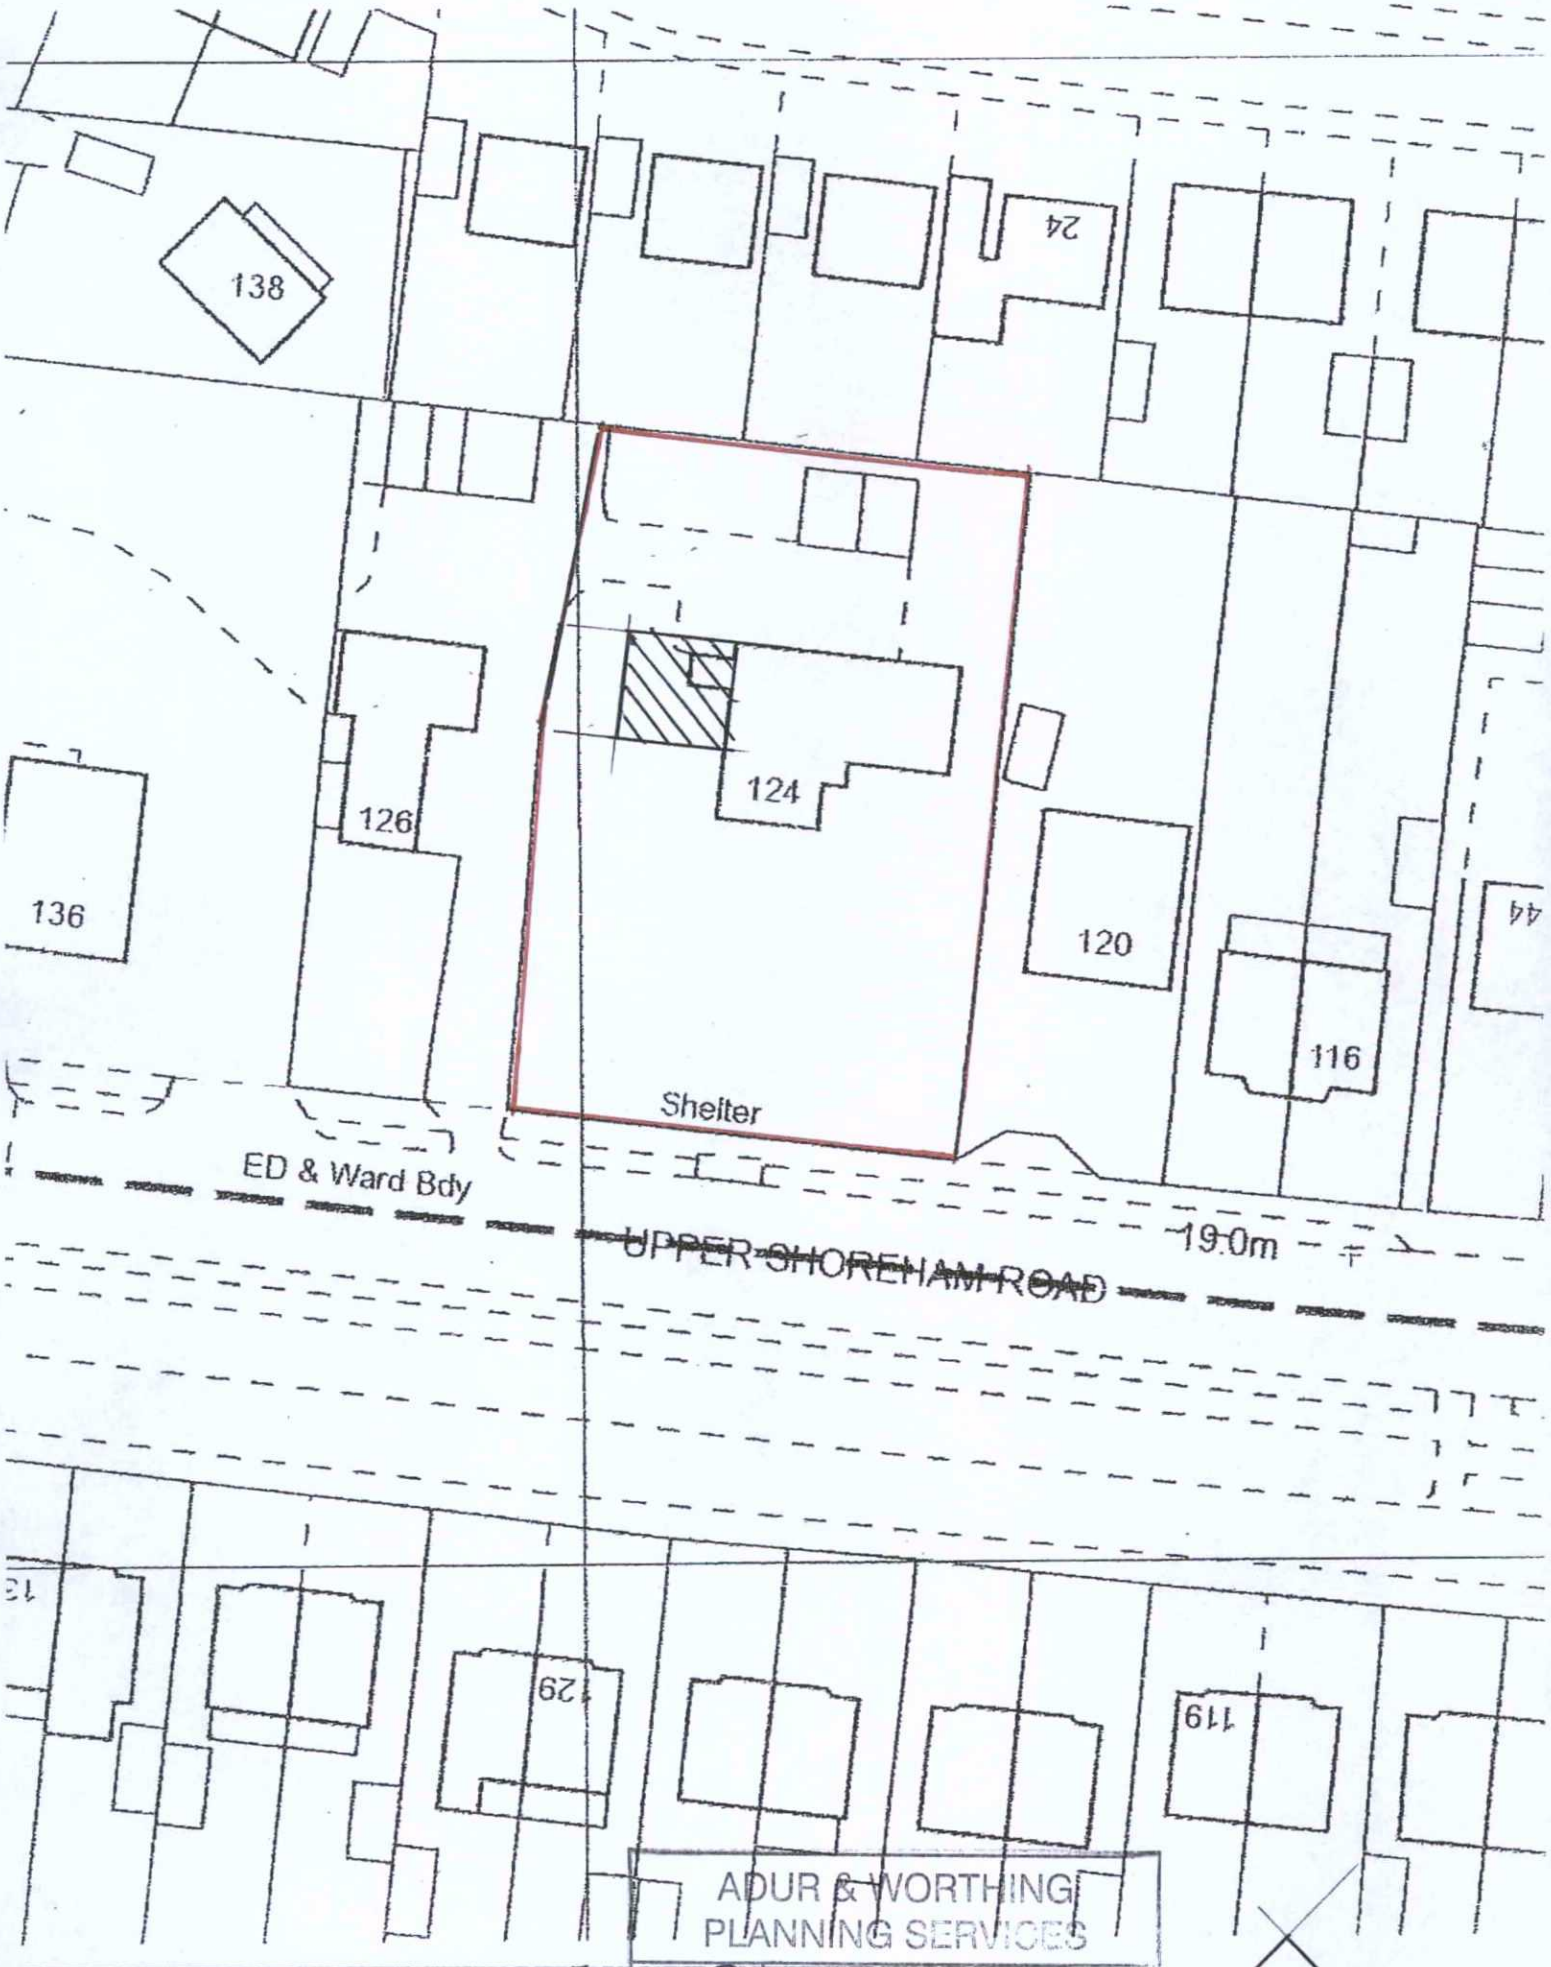


124 UPPER SHOREHAM ROAD, SHOREHAM
Block Plan (1:500)

ADUR & WORTHING
PLANNING SERVICES

PLAN	AWDM/ 0590/12
DATE VALID	10 MAY 2012