

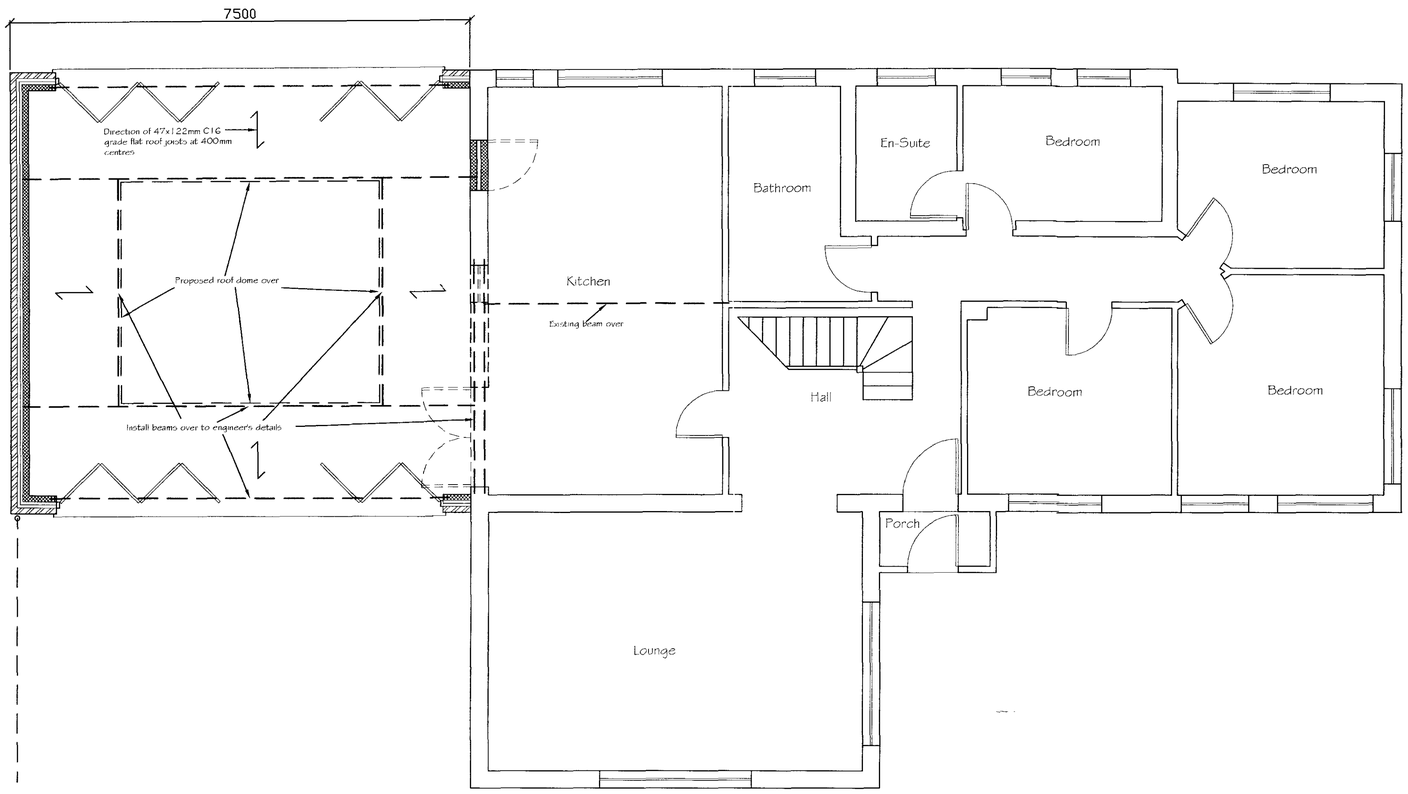



Proposed ~~Existing~~ Ground Floor Plan

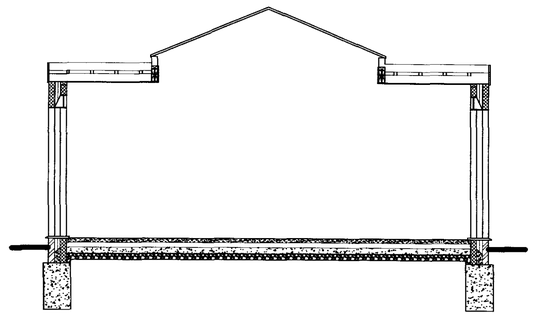


Cross Section

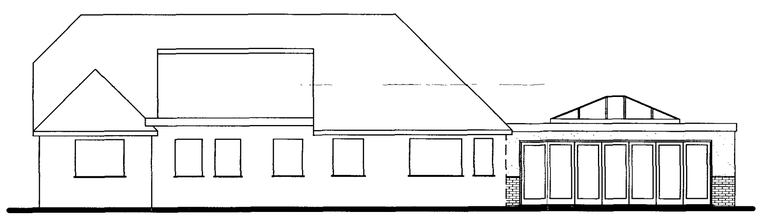

Proposed Rear Elevation

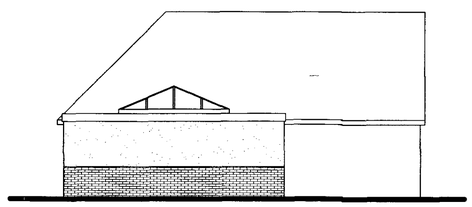

Proposed Side Elevation

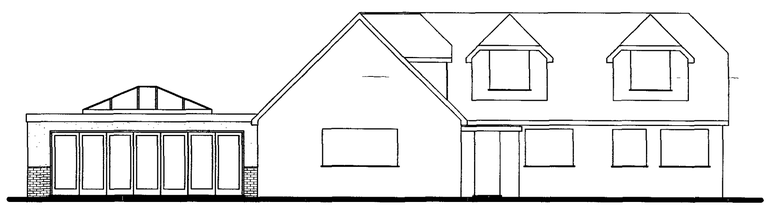

Proposed Front Elevation

ADUR & WORTHING
PLANNING SERVICES
PLAN | AWDM/0590/12
DATE VALID | 10 MAY 2012

Tony Rogers
Building Consultants
Address: 40 Dawn Crescent, Upper Beeding
West Sussex, BN44 3WH
Telephone: 01903 815225 Fax: 01903 815225

Rev.	Date:	Revision Description:

Client: Mrs S Miles

Address: 124 Upper Shoreham Rd
Shoreham
West Sussex
BN43

Project: Proposed ground floor side extension

Scale: 1:50 1:100
Paper Size A1

Date: April 2012

Drawing No: 12/747/02

Drawn By: AWR

Revision: