Street wise™

Map data

BLOCK/SITE PLAN
AREA 36m x 36m
SCALE 1:200 on A4
CENTRE COORDINATES: 517353, 104962

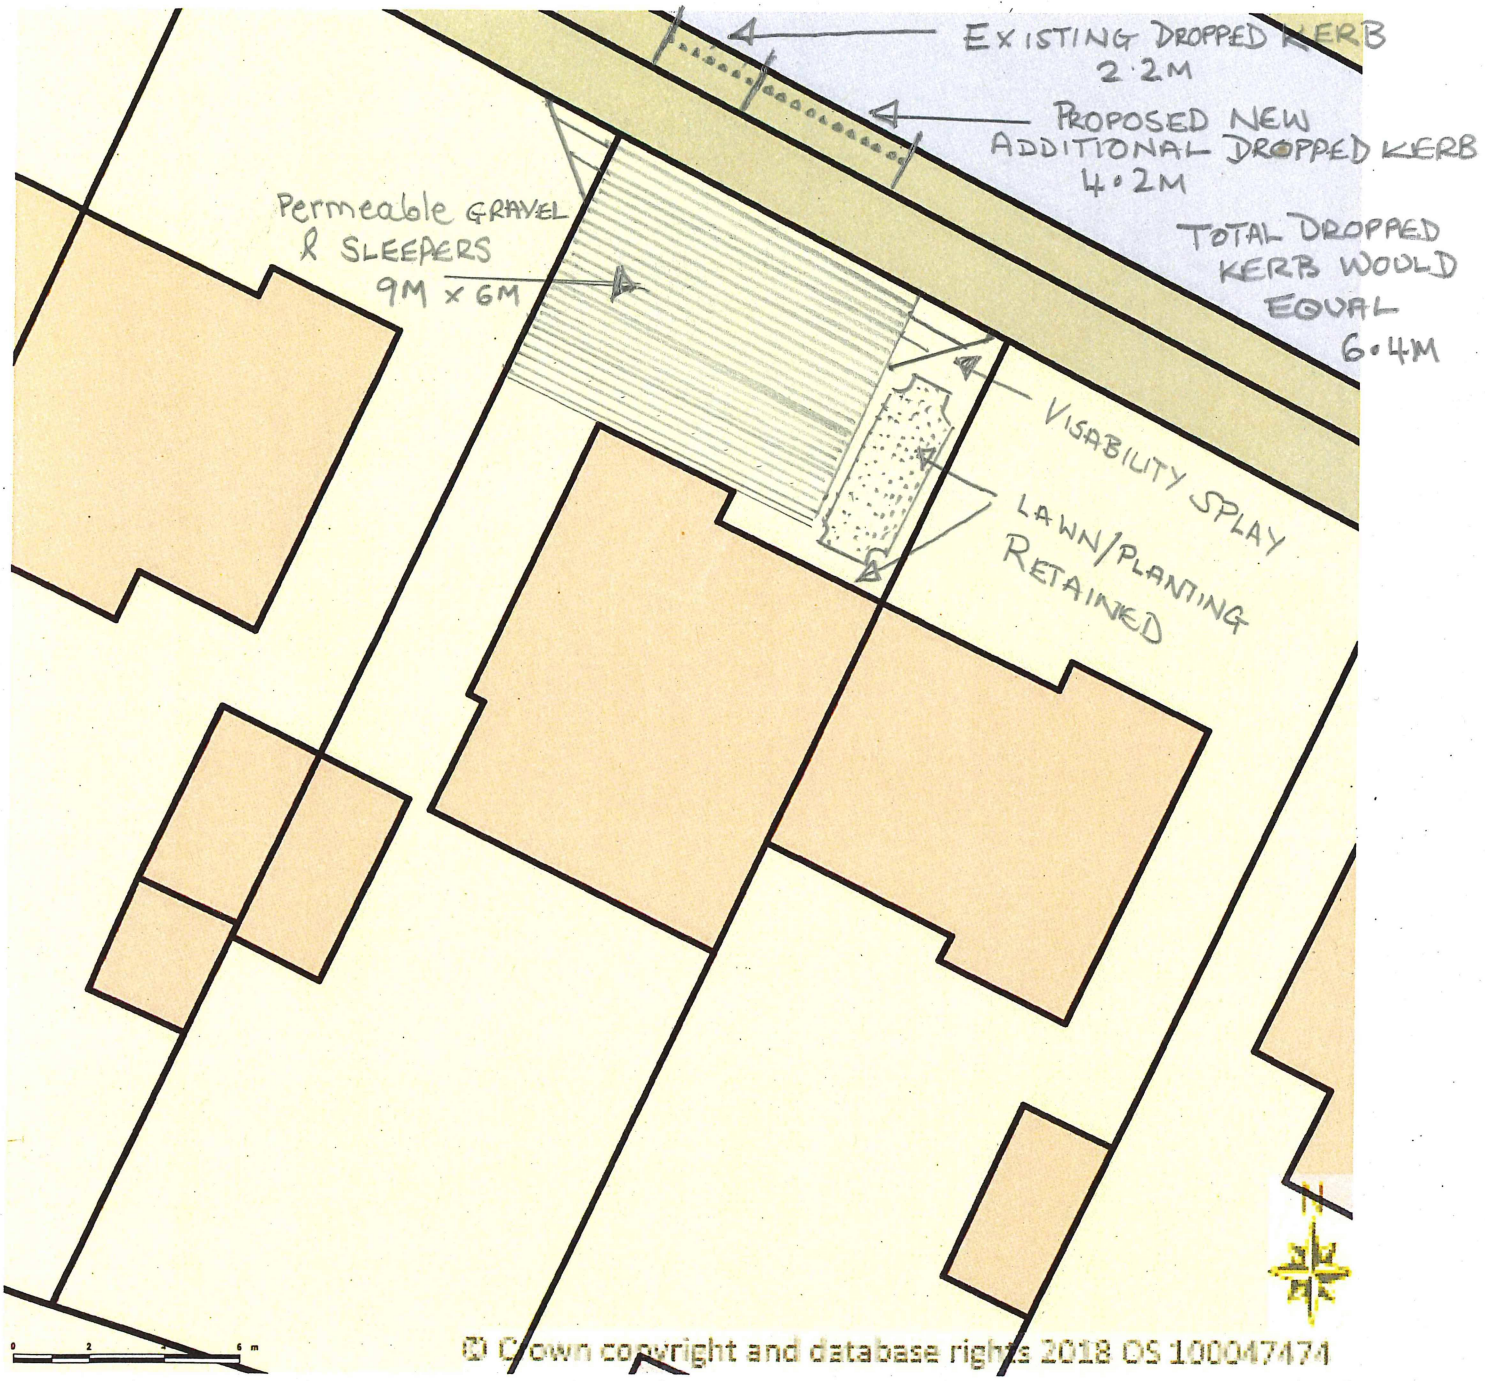

Supplied by Streetwise Maps Ltd
www.streetwise.net
Licence No: 100047474
05/11/2018 13:59:08