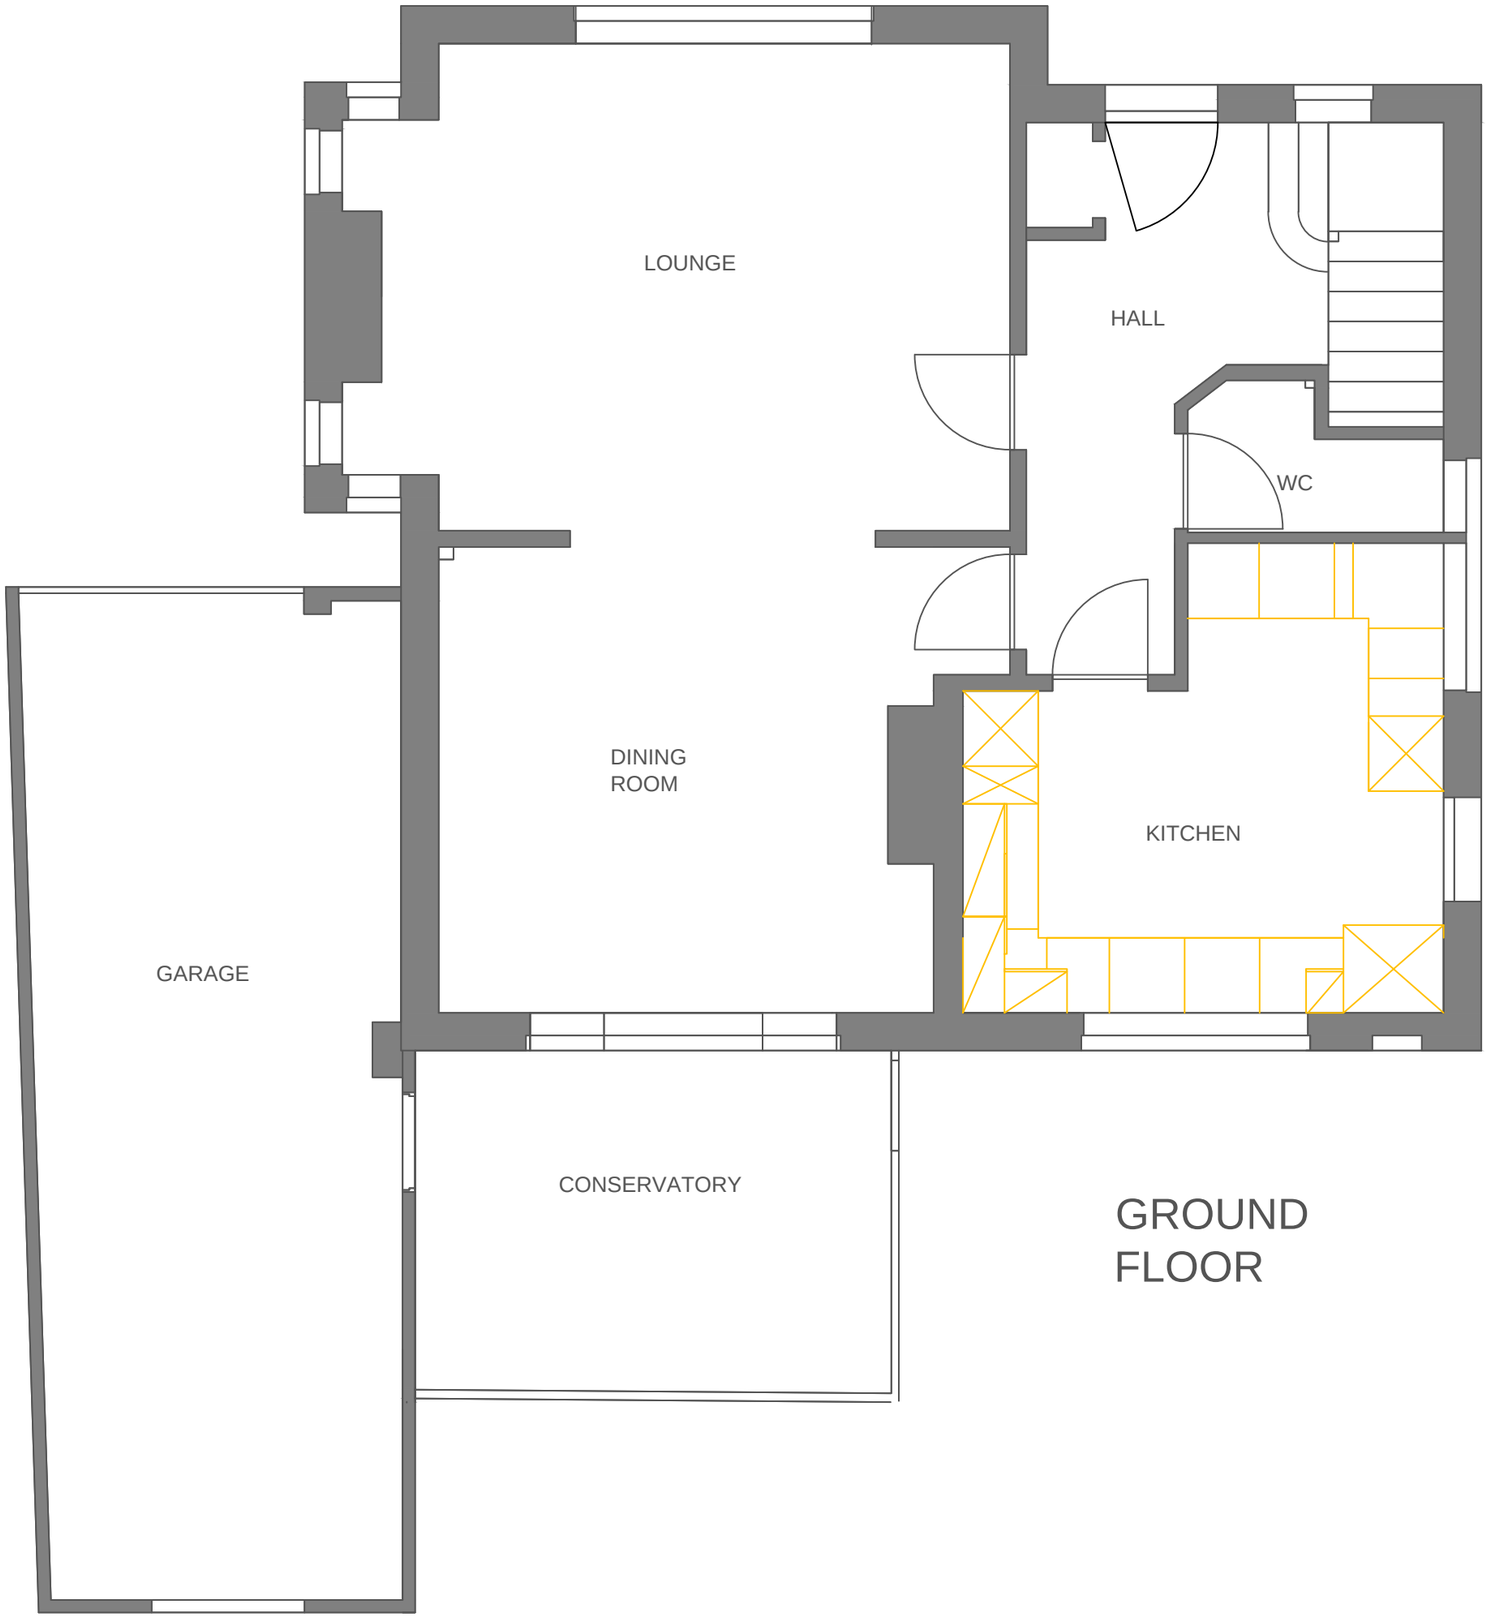

Notes:

01: All new and existing building work dimensions are critical to the construction process.

02: All drawings marked "preliminary" are not to be built or manufactured from.

03: This drawing is subject to copyright of Love Jenkins Associates. Reproduction only with written authority.

04: All dimensions to be checked on site and discrepancies advised immediately to Love Jenkins Associates.

05: All structural work, where mentioned on this drawing, is subject to suitable structural and civil engineer approval before work commences.

06: These plans may be subject to "Planning and Building Regulation Approval" or any other statute in law before the commencement of building works.

PRELIMINARY

REV:	BY:	DESCRIPTION:	DATE:

CLIENT: Mr & Mrs Jenkins

PROJECT: 16 Woodards View
Shoreham-by-Sea
BN43 5LH

JOB NO:	P100	DATE:	13.03.12
DRAWN BY:	AGJ	SCALE:	1:50 @ A3

DRAWING TITLE: Existing Ground Floor Plan

REV: -

LOVE JENKINS ASSOCIATES
Adur Business Centre,
Shoreham-by-Sea, West Sussex
T: 01273 467565 F: 01372 749144
post@lovejenkins.com

DRAWING NO: P100 - 101