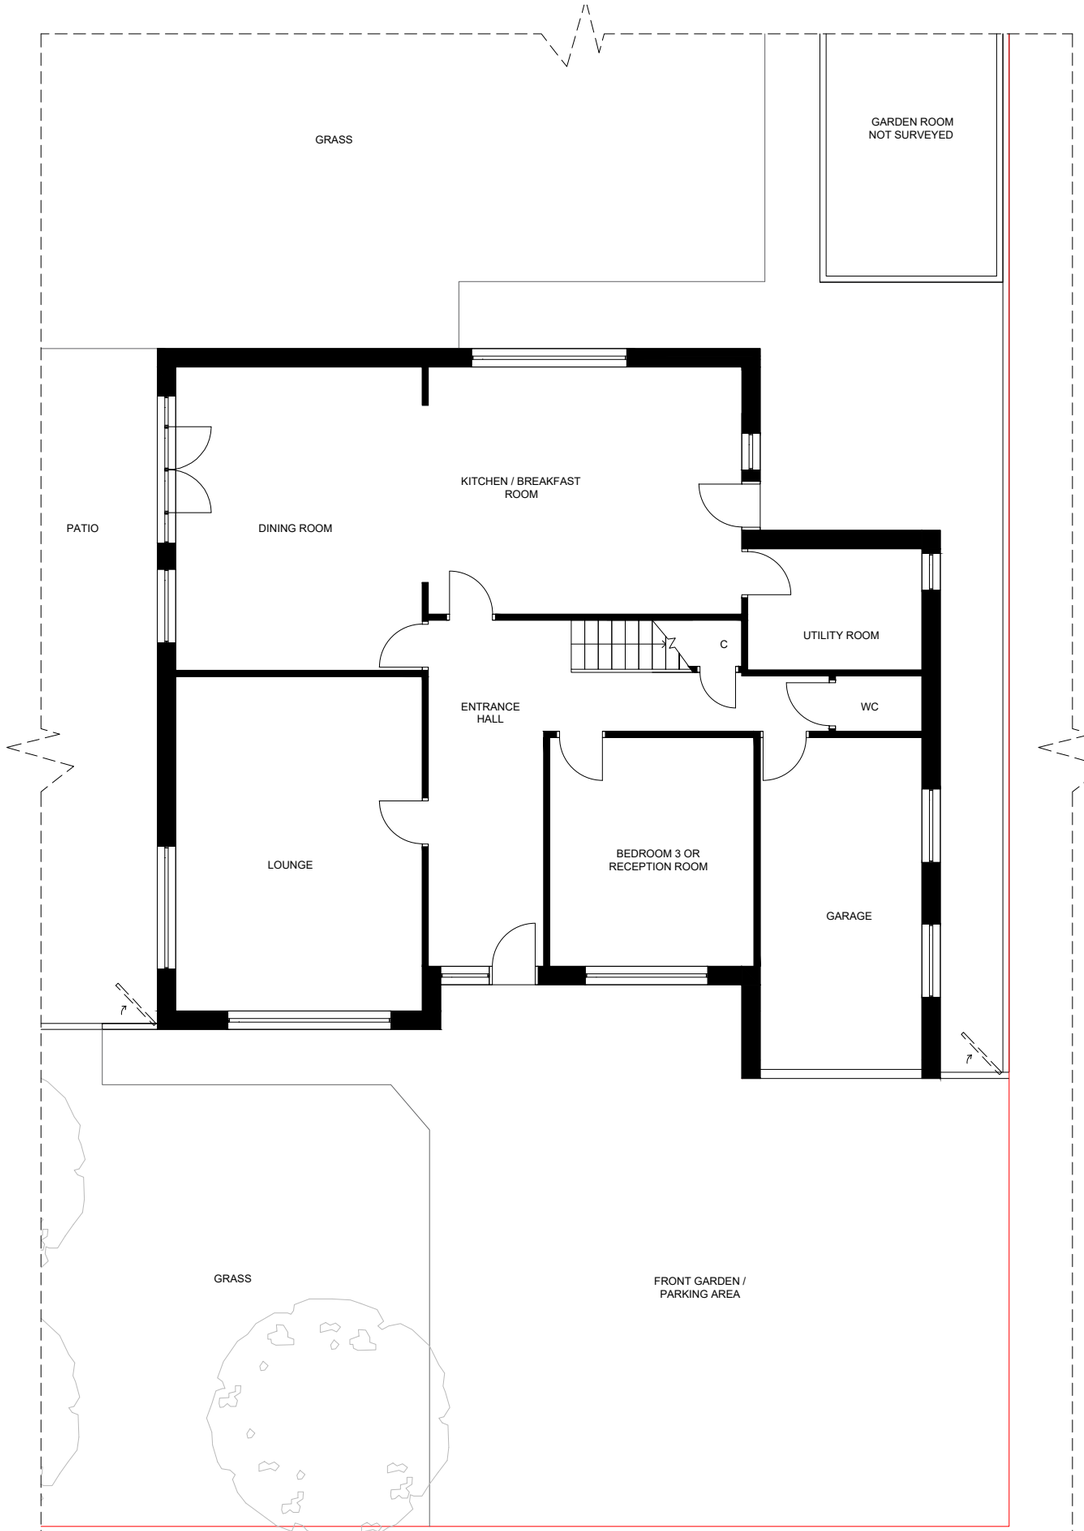

Proposed Ground Floor Plan (no proposed change)

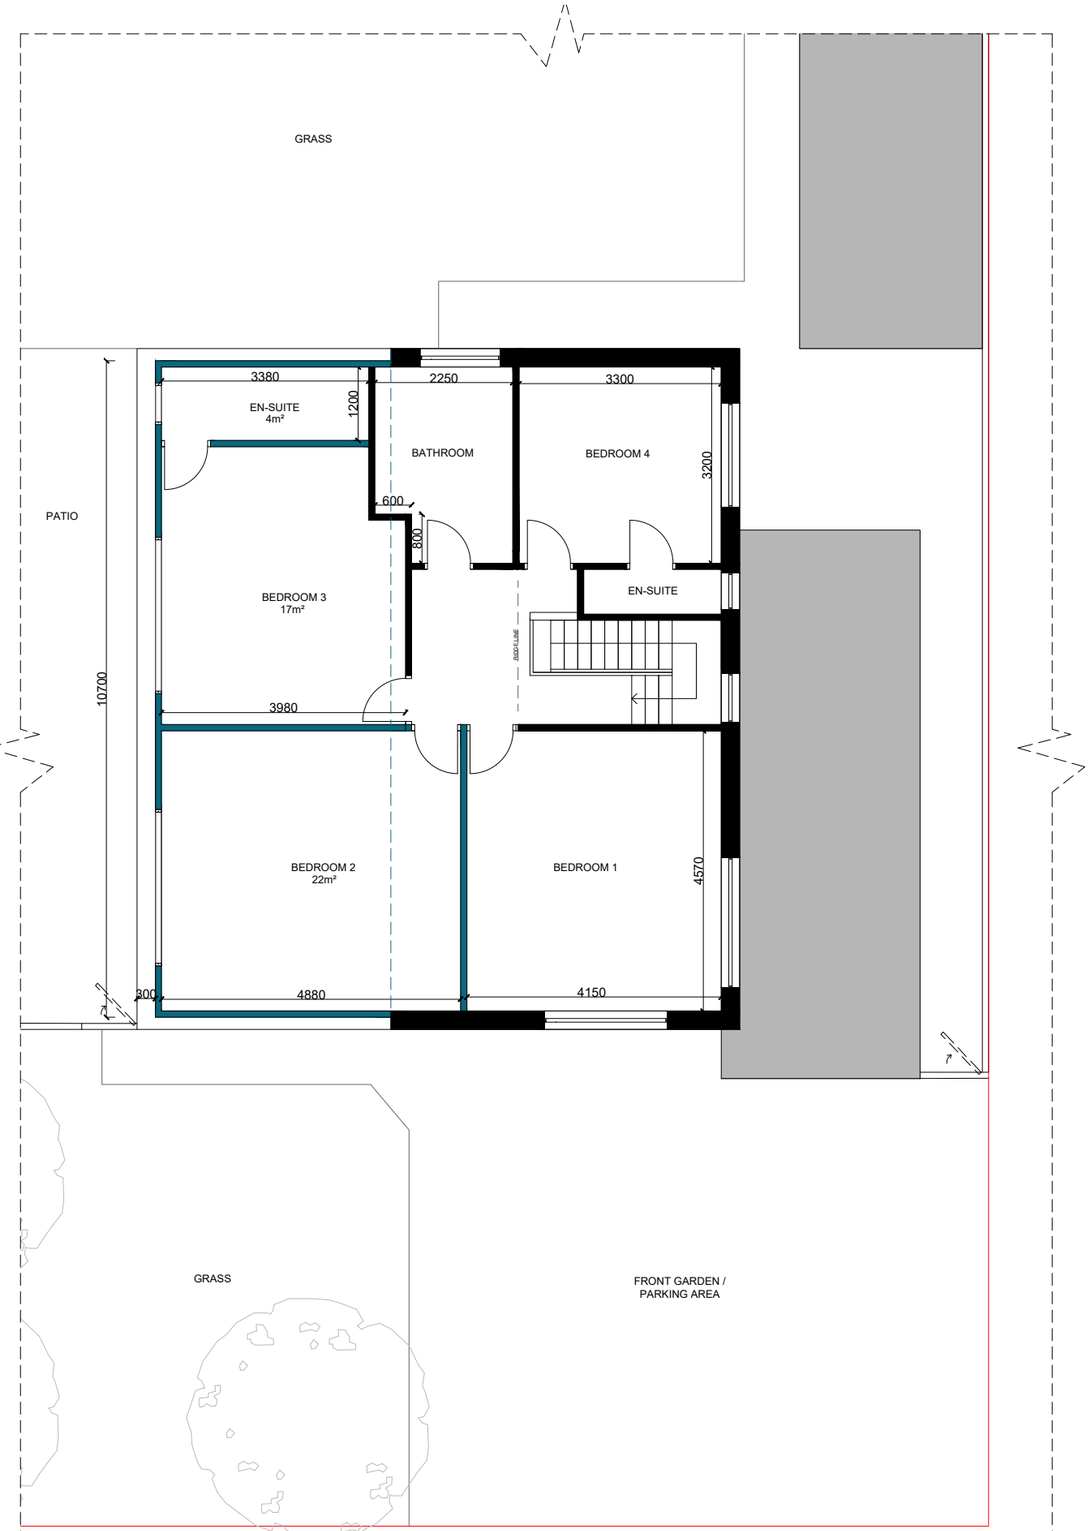

Proposed First Floor Plan

Any dimensions shown should be checked on site and discrepancies reported to the Architect prior to construction.
Designs are not coordinated with engineer projects.
Do not scale for construction purposes.

0 1 2 3 4
Scale Bar 1:100 M.

Existing Proposed

Drawing Name: Proposed Plans 1		Scale: 1/100 at A2	Drawing No.: 05
Project Adress: 60 Arundel Road, Worthing, BN13 3EL		Designer: BB	Revision: V3
Drawing No.: 60ArundelRoad_ ProposedPlans1_V3		Date: 22.04.2024	

PLANNING BY DESIGN
FROM CONCEPT TO COMPLETION

Planning By Design Ltd
www.planning-by-design.co.uk
hello@planning-by-design.co.uk