ADUR & WORTHING
PLANNING SERVICES

PLAN	AWDM/0311/19
DATE VALID	– 6 MAR 2019

A	North Point added	1/3/2019

REVISIONS

M.J.J TANNER Ltd
30 WOODLANDS PARK
MAIN ROAD, YAPTON
WEST SUSSEX BN18 0EZ
01243 920866
maxtanner@hotmail.co.uk

Mr & Mrs M Whatley
116 Crabtree Lane
Lancing
BN15 9PW

First Floor Side Extension
with Gable End
Convert Garage into Room

DATE Dec 2018

SCALE 1:100

DRG No 1084 - 1 A

0 1 2 3

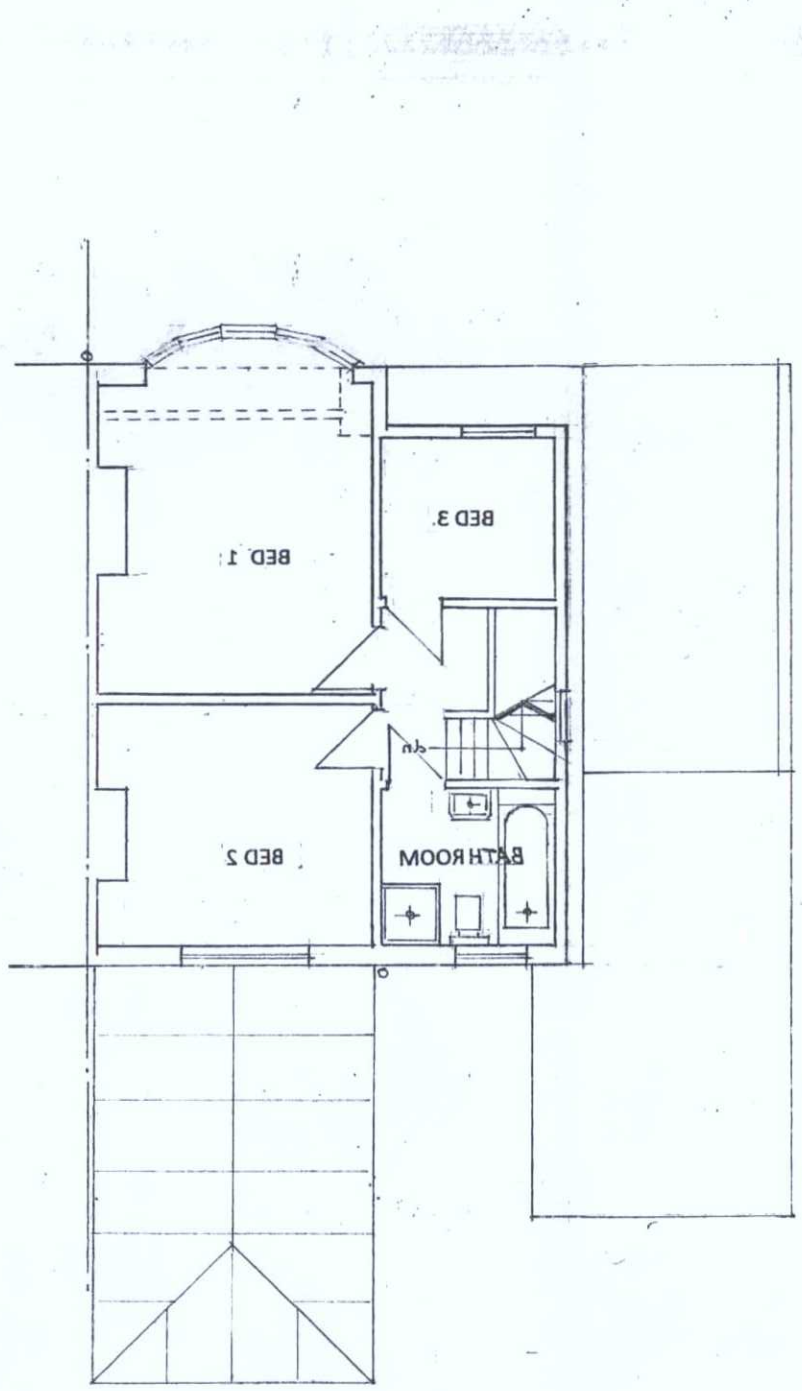

FIRST FLOOR

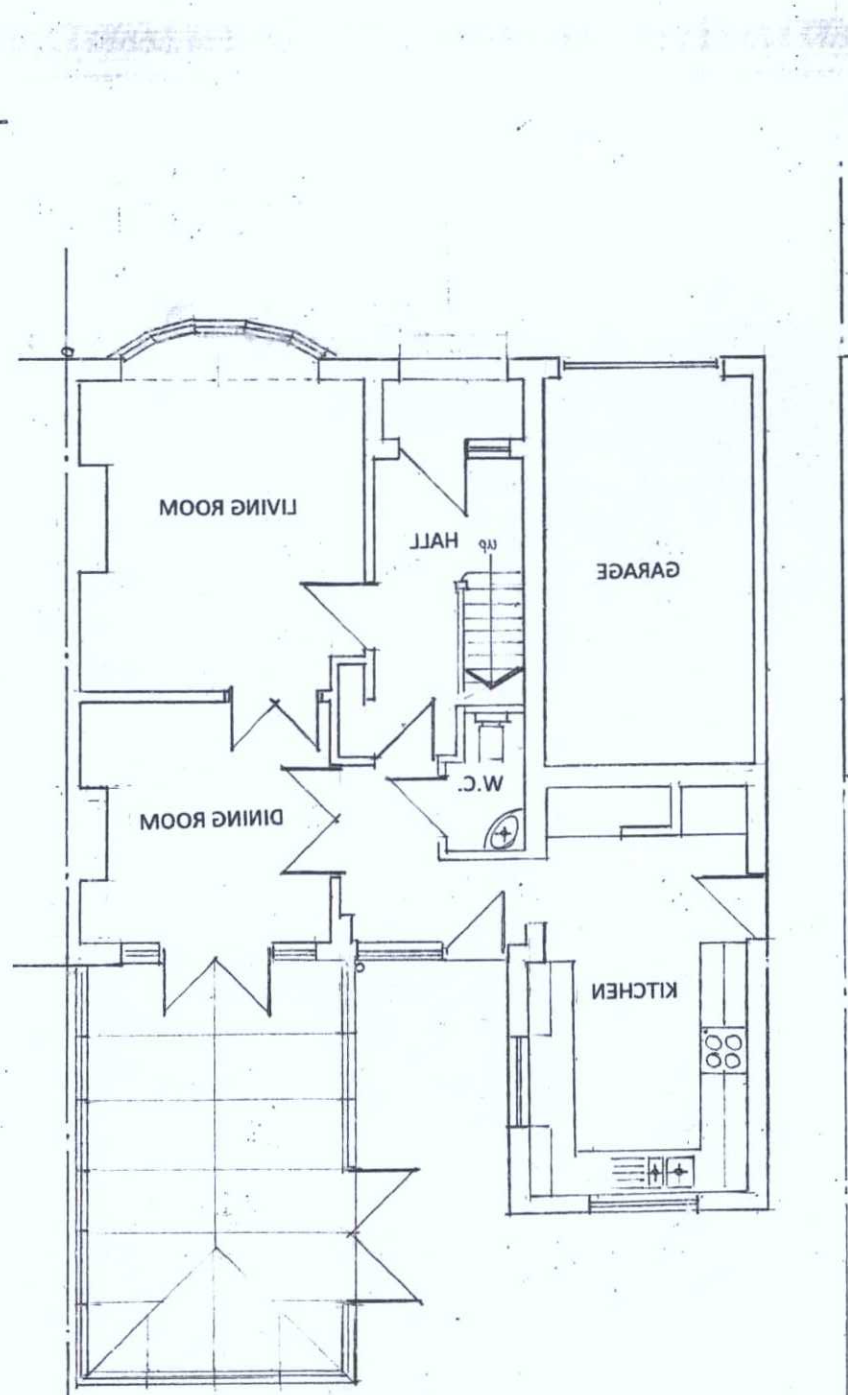

GROUND FLOOR

EXISTING PLANS