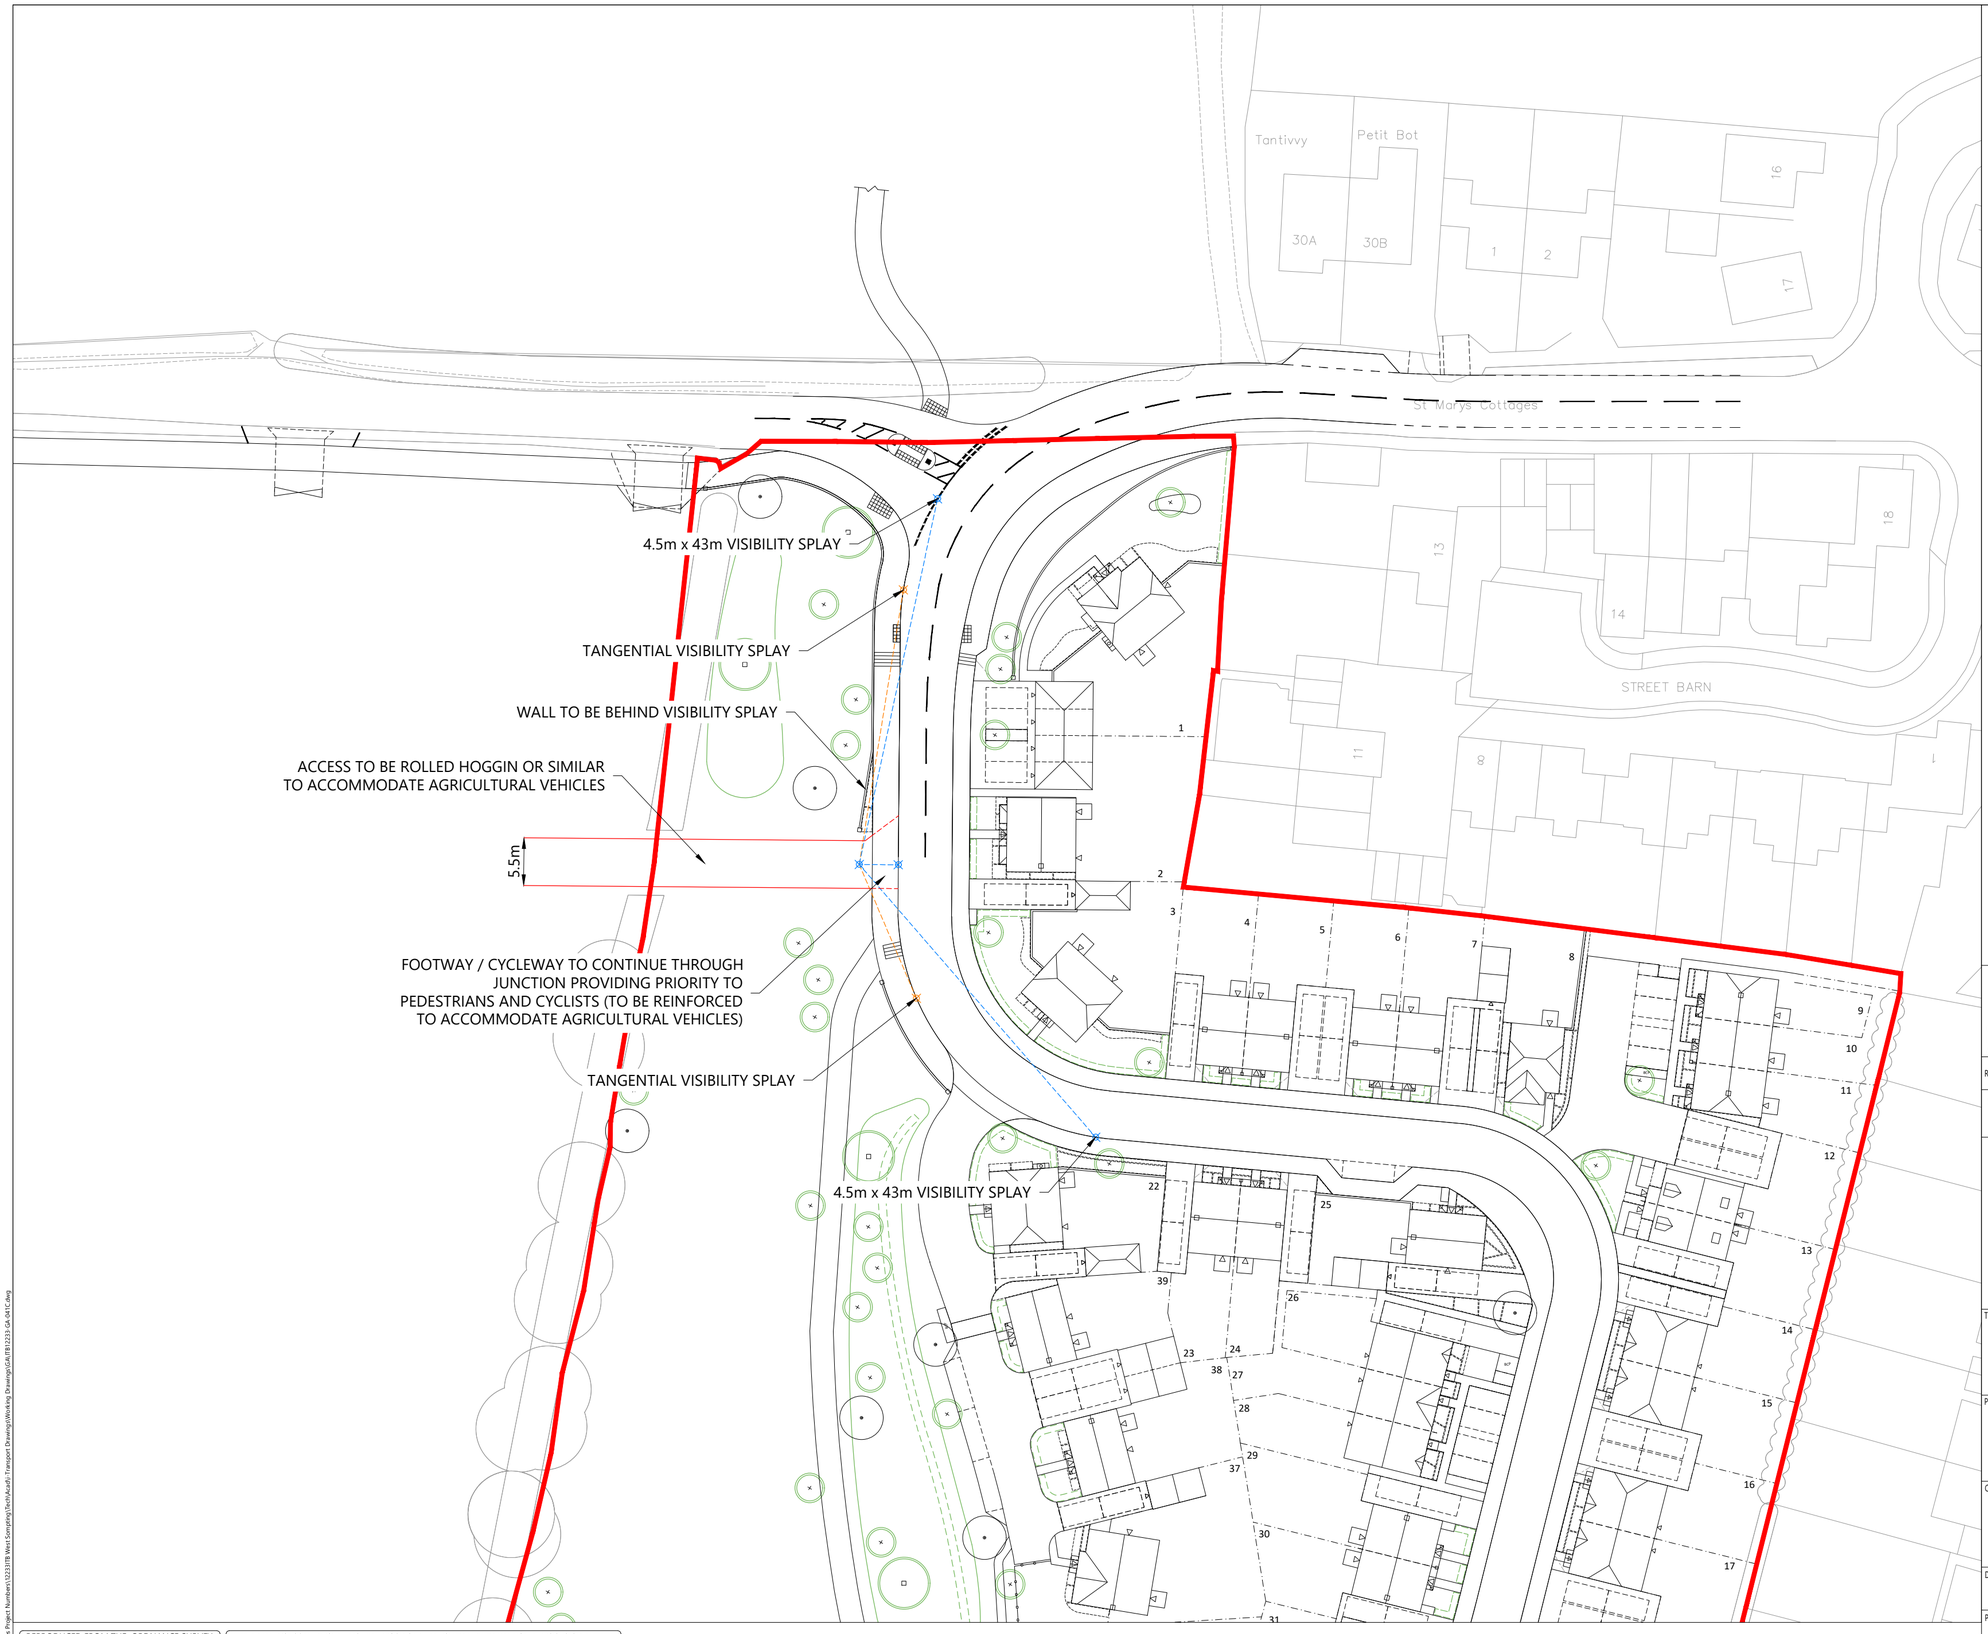


REV	DATE	BY	DESCRIPTION	CHK	APD
C	07.09.22	JD	ACCESS ARRANGEMENT AMENDED	JDW	JDW
B	16.08.22	JD	SITE LAYOUT UPDATED	RS	JDW
A	07.07.22	JD	ACCESS ARRANGEMENT AMENDED	RS	JDW

STATUS:

FOR INFORMATION

i-Transport

The Square, Basing View,
Basingstoke, Hampshire, RG21 4EB

Tel: 01256 637940

www.i-transport.co.uk

TITLE:

POTENTIAL AGRICULTURAL ACCESS ARRANGEMENT

PROJECT:

LAND AT WEST SOMPTING

CLIENT:

PERSIMMON HOMES - THAMES VALLEY

DRAWN:	CHECKED:	APPROVED:
JD	JDW	JDW
PROJECT No:	**SCALE @ A2:**	**DATE:**
ITB12233	1:500	01.07.22
DRAWING No:		**REV:**
ITB12233-GA-041		C

REPRODUCED FROM THE ORDNANCE SURVEY MAP WITH THE PERMISSION OF THE CONTROLLER OF HER MAJESTY'S STATIONERY OFFICE. LICENCE No. 100044286.
© CROWN COPYRIGHT RESERVED.

DRAWING ISSUED FOR FEASIBILITY CONSIDERATION AND PLANNING PURPOSES ONLY. DRAWING NOT TO BE USED FOR CONSTRUCTION. I-TRANSPORT LLP ACCEPT NO RESPONSIBILITY FOR ERRORS MADE BY OTHERS IN SCALING FROM THIS DRAWING. MEASUREMENTS SHOULD BE TAKEN FROM FIGURED DIMENSIONS ONLY. CDM REQUIREMENTS CONSIDERED AT FEASIBILITY STAGE ONLY. FURTHER CONSIDERATION REQUIRED BY DETAILED DESIGN TEAM.

SCALE BAR @ 1:500

0 5 10 25 50

T:\Projects\12000 Series Project Numbers\12233\TB West Sompting\Tech\Acad\ i-Transport Drawing\Working Drawings\GA\ITB12233-GA-041C.dwg