Location PLAN 1:1250

1:1250 Scale Bar

10m 20m 30m 40m 50m

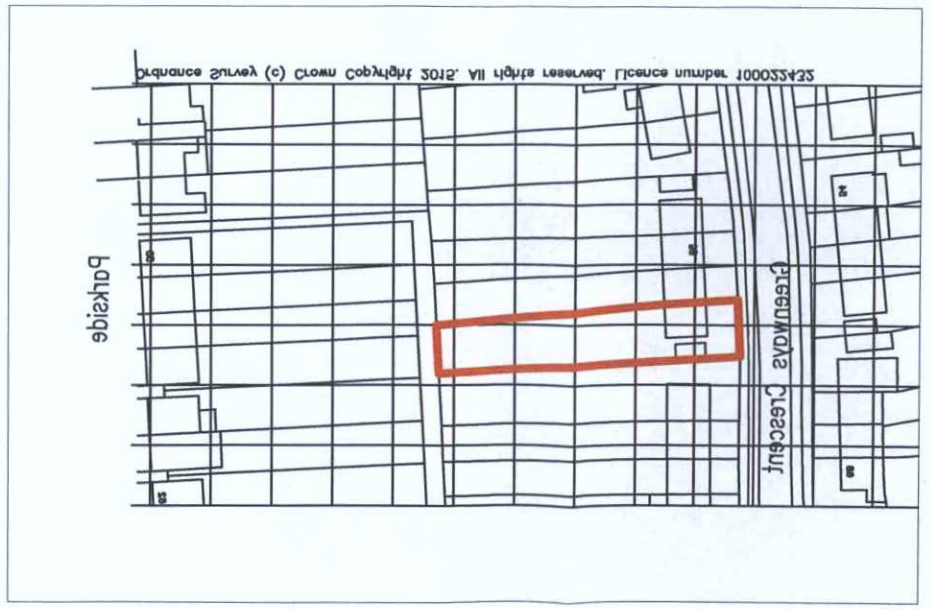

Ordnance Survey (c) Crown Copyright 2015. All rights reserved. Licence number 100022432

BLOCK PLAN 1:500

1:500 Scale Bar

10m 20m 30m 40m

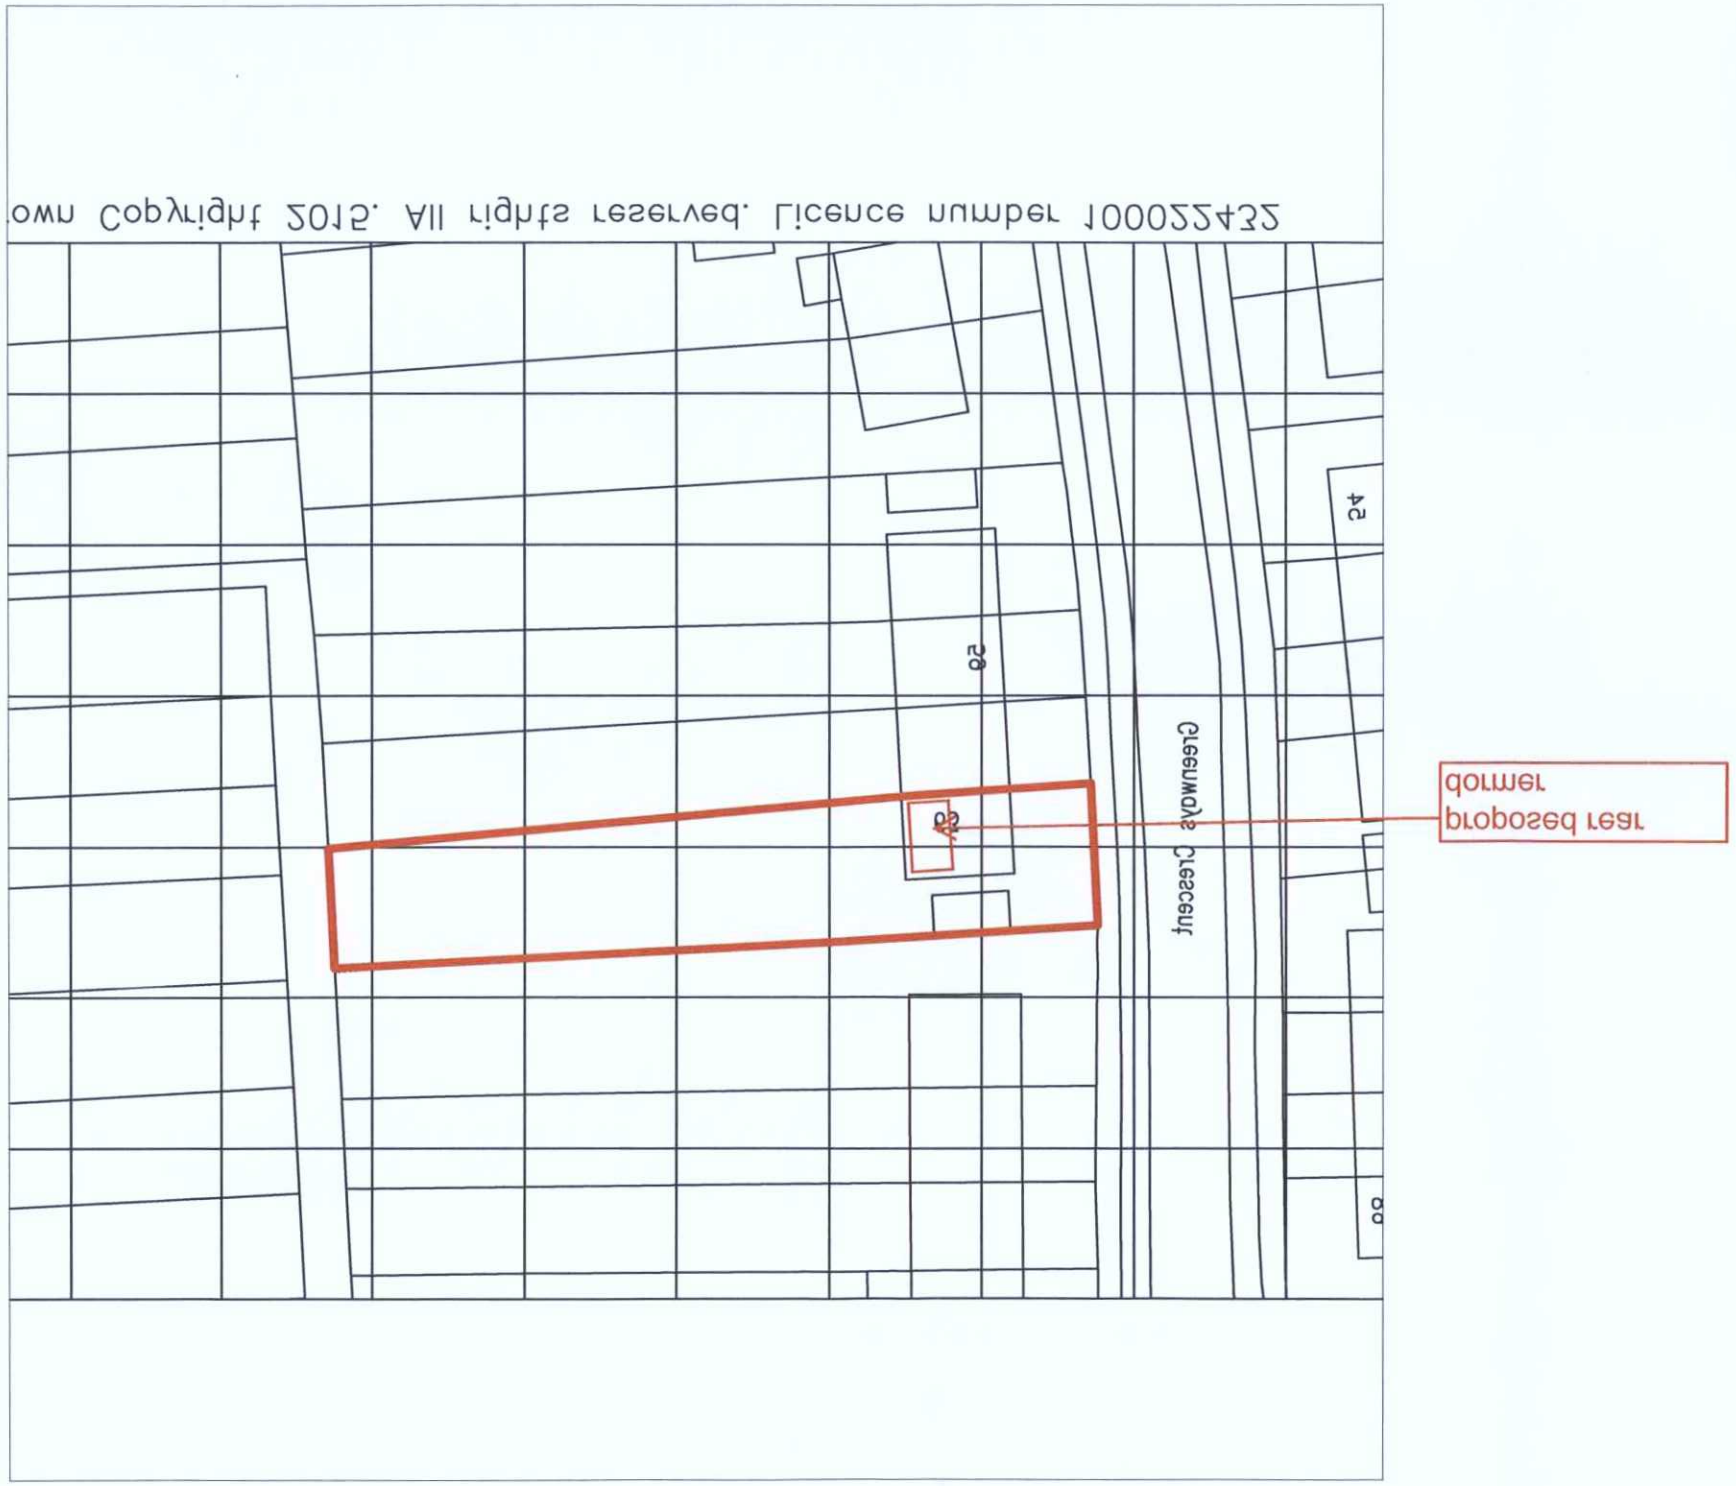

proposed rear
dormer

own Copyright 2015. All rights reserved. Licence number 100022432

PLANNING SERVICES ADUR & WORTHING	
PLAN	AWDM/0911/15
DATE	23 JUN 2015
VALID	

Note: All dimensions to be checked on site.

Client:

Scale: 1:500, 1:1250 @ A3 paper size

Date: 15.3.2015 Drawn: BLW

Drg. No. 05 Revn

Project:

Proposed extension at:
63 Greenways Crescent
Shoreham Beach

Title:

BLOCK & Location PLAN

Copyright of:
BLW
Architectural & Planning Services
15 West Street
Shoreham By Sea
West Sussex
BN43 5WF
01273 441009
07856899101
e-mail: penw@plwarchitectural.co.uk
website: plwarchitectural.co.uk