From: Kevin Watson <kwatson@futurama.ltd.uk>
Sent: 20 April 2010 10:36
To: Hannah Barker
Cc: 'Steven Arion (sarion@futurama.ltd.uk)'
Subject: Emailing: Shoreham Rev C, Co-op Store, (Ex Somerfield), Ham Road, Shoreham, ADC/0074/10.
Attachments: Shoreham Rev C.pdf

Hi Hannah

Following our earlier conversation and my subsequent discussions with my colleague, please find attached our revised scheme proposals for the above application, you will note the previous WHITE car parking signs, (E,F,G,H,I,J,K,L,M,N,O,P,Q & R), also the green, white and black sign (V) are not within our remit and are no longer part of our application.

Please treat the attached as direct replacements for the ones originally provided to you, we trust the attached are satisfactory and now look forward to receiving your formal Approval Notice in the near future, many thanks for your assistance in regard to this application.

Best regards
Kevin

The message is ready to be sent with the following file or link attachments:

Shoreham Rev C

Note: To protect against computer viruses, e-mail programs may prevent sending or receiving certain types of file attachments. Check your e-mail security settings to determine how attachments are handled.

Existing fascias will be removed in all cases by Futurama unless prior arrangements have been made

Co-op are to ensure that an L.Tsupply is left on the outside of the building to which Futurama can connect to illuminate any sign

Co-op to check if a Landlord / Precinct or Shopping Centre has given permission for work / inspections to be carried out prior to arrival on site.

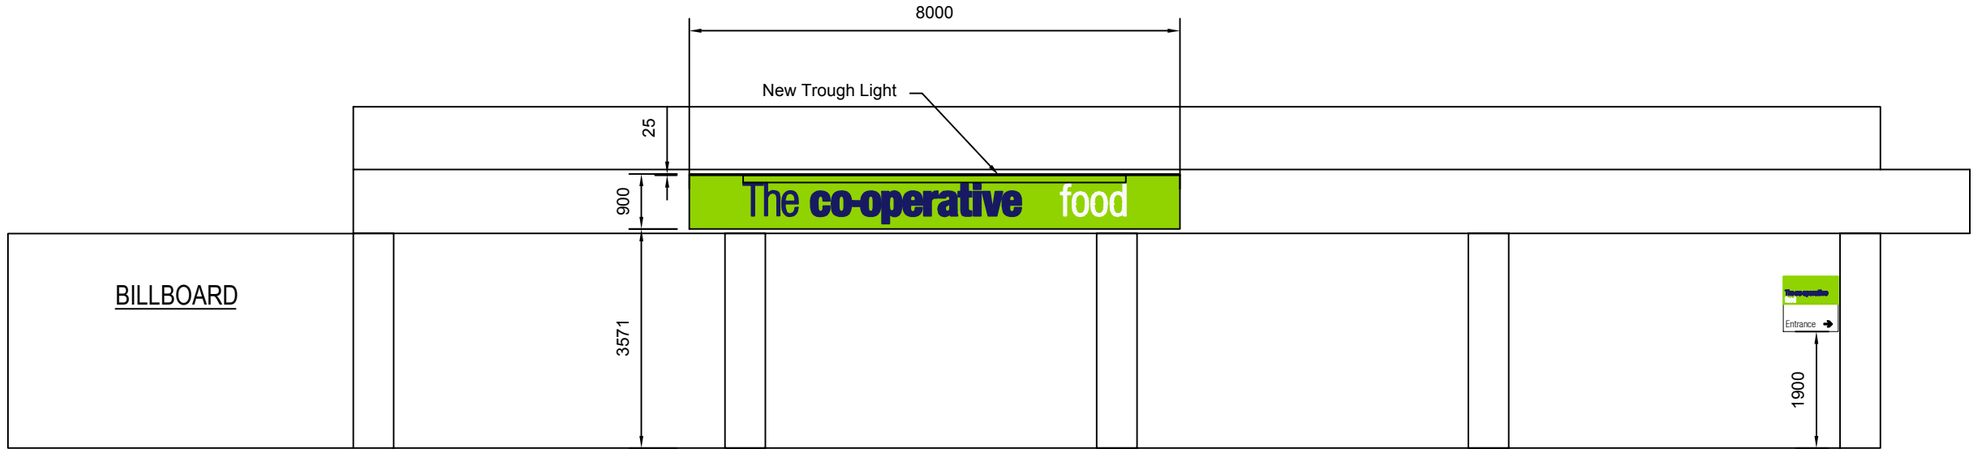

ELEVATION 1 - SIGN A
393mm M5 moulded letters -
with upstand
SCALE 1:100

SIGN S



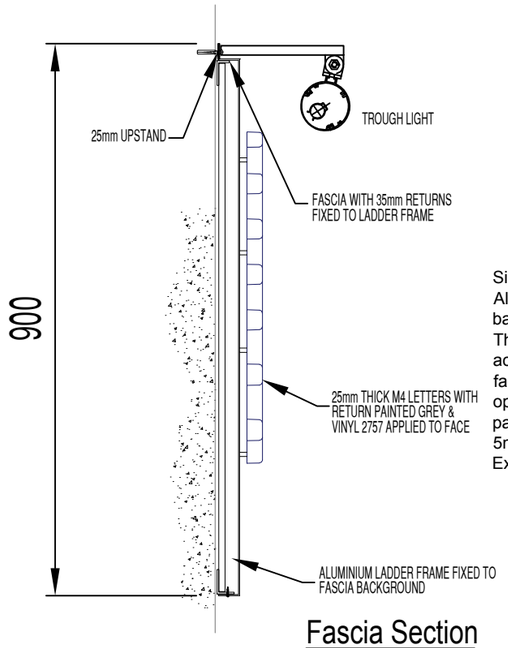

Fascia Section
SCALE 1:10

Signage specification: Slimline Fascia 1 (Standard) Aluminium tray panel, 35mm deep on an aluminium back ladder frame & painted pantone green ref 375. The letters: 'co-operative' to be moulded from silver acrylic with blue vinyl pantone ref 2757 applied to the faces.The word 'The' is to be fret-cut from 5mm thick opaque blue acrylic pantone ref 2757 & fixed to the panel by 'fir tree' fixings.The text 'food' to be fret cut 5mm white opaque acrylic,fixed by 'fir tree' fixings. Externally illuminated by trough lighting.

Site Plan NTS

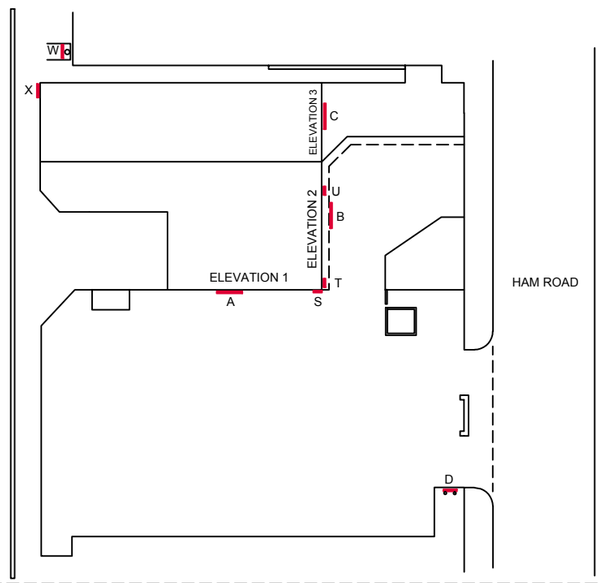

Rev	Date	Initials	Description
C	19/04/10	DP	Remove TCP signs from scheme.
B	09/04/10	DP	Remove fascia sign Y as per LPA request.
A	20/01/10	DJ	ORIGINAL SCHEME

Client:

The co-operative

Site Address: SHOREHAM
HAM ROAD
SHOREHAM BY THE SEA
BN43 6PA

Dwg Name: 1/4
Dwg No: 106654

Dwg Scale: AS SHOWN_@_A3

Date: 20/01/10 Revision: C

Issued for: Planning Information

Drawn: GH Checked:

delivering branded environments™

futurama

Olympia House
Lockwood Court
Middleton Grove
Leeds
LS11 5TY
United Kingdom

Telephone:
0113 270 5595
Facsimile:
0113 277 1143
E-mail:
postbox@futurama.ltd.uk

© Copyright Design

Existing fascias will be removed in all cases by Futurama unless prior arrangements have been made

Co-op are to ensure that an L.Tsupply is left on the outside of the building to which Futurama can connect to illuminate any sign

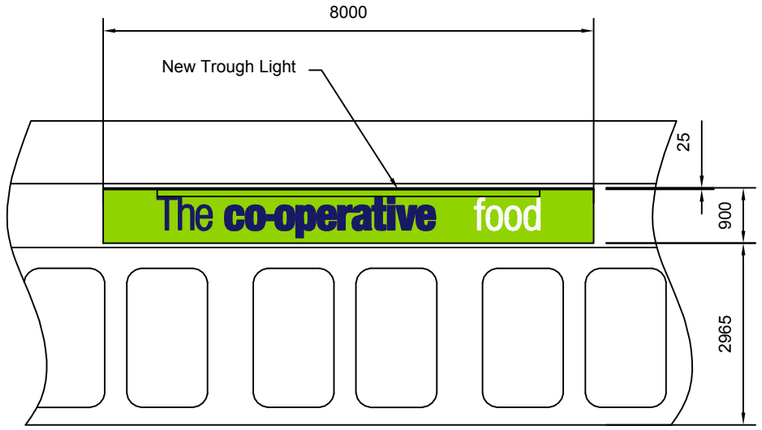

ELEVATION 2 - SIGN B
393mm M5 moulded letters - with upstand
SCALE 1:100

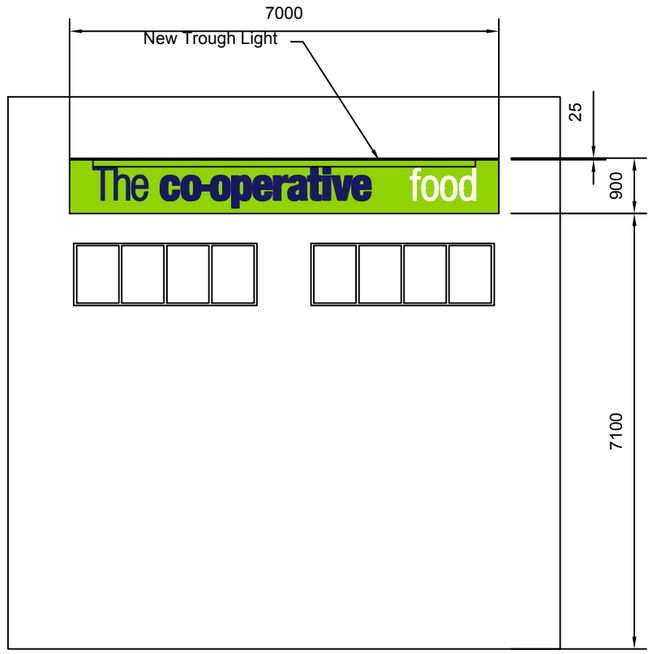

ELEVATION 3 - SIGN C
393mm M5 moulded letters - with upstand
SCALE 1:100





Rev	Date	Initials	Description
C	19/04/10	DP	Remove TCP signs from scheme.
B	09/04/10	DP	Remove fascia sign Y as per LPA request.
A	20/01/10	DJ	ORIGINAL SCHEME

Client:

The co-operative

Site Address: SHOREHAM
HAM ROAD
SHOREHAM BY THE SEA
BN43 6PA

Dwg Name: 2/4
Dwg No: 106654
Dwg Scale: AS SHOWN_@_A3
Date: 20/01/10 Revision: C
Issued for: Planning Information
Drawn: GH Checked:

delivering branded environments™

futurama

Olympia House
Lockwood Court
Middleton Grove
Leeds
LS11 5TY
United Kingdom

Telephone:
0113 270 5595
Facsimile:
0113 277 1143
E-mail:
postbox@futurama.ltd.uk

© Copyright Design

Rev	Date	Initials	Description
C	19/04/10	DP	Remove TCP signs from scheme.
B	09/04/10	DP	Remove fascia sign Y as per LPA request.
A	20/01/10	DJ	ORIGINAL SCHEME

600



SIGN W
Fixed to existing pole roundel
with applied vinyl display
Non illuminated
SCALE 1:10

600



SIGNS T & U
Wall mounted roundels
with applied vinyl display
Non illuminated
SCALE 1:10

Client:

The co-operative

Site Address: SHOREHAM
HAM ROAD
SHOREHAM BY THE SEA
BN43 6PA

Dwg Name: 3/4
Dwg No: 106654

Dwg Scale: AS SHOWN_@_A3

Date: 20/01/10 Revision: C

Issued for: Planning Information

Drawn: GH Checked:

delivering branded environments™

futurama

Olympia House
Lockwood Court
Middleton Grove
Leeds
LS11 5TY
United Kingdom

Telephone:
0113 270 5595
Facsimile:
0113 277 1143
E-mail:
postbox@futurama.ltd.uk

© Copyright Design



SIGN D
Fixed to existing poles flat panel
with applied vinyl display
Non illuminated
SCALE 1:20

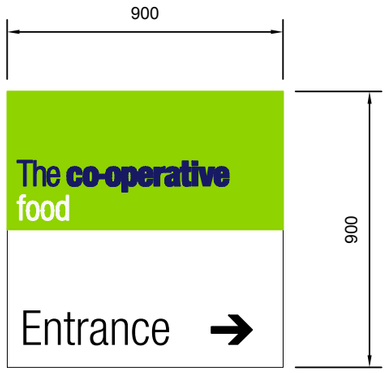

SIGN S
Wall mounted tray panel
with applied vinyl display
Non illuminated
SCALE 1:20



SIGN X
Wall mounted tray panel
with applied vinyl display
Non illuminated
SCALE 1:20
PLANT REQUIRED FOR INSALLATION

Rev	Date	Initials	Description
C	19/04/10	DP	Remove TCP signs from scheme.
B	09/04/10	DP	Remove fascia sign Y as per LPA request.
A	20/01/10	DJ	ORIGINAL SCHEME

Client:

The co-operative

Site Address: SHOREHAM
HAM ROAD
SHOREHAM BY THE SEA
BN43 6PA

Dwg Name: 4/4
Dwg No: 106654

Dwg Scale: AS SHOWN_@_A3

Date: 20/01/10 Revision: C

Issued for: Planning Information

Drawn: GH Checked:

delivering branded environments™

futurama

Olympia House
Lockwood Court
Middleton Grove
Leeds
LS11 5TY
United Kingdom

Telephone:
0113 270 5595
Facsimile:
0113 277 1143
E-mail:
postbox@futurama.ltd.uk

© Copyright Design