
BLOCK PLAN. SCALE 1:500

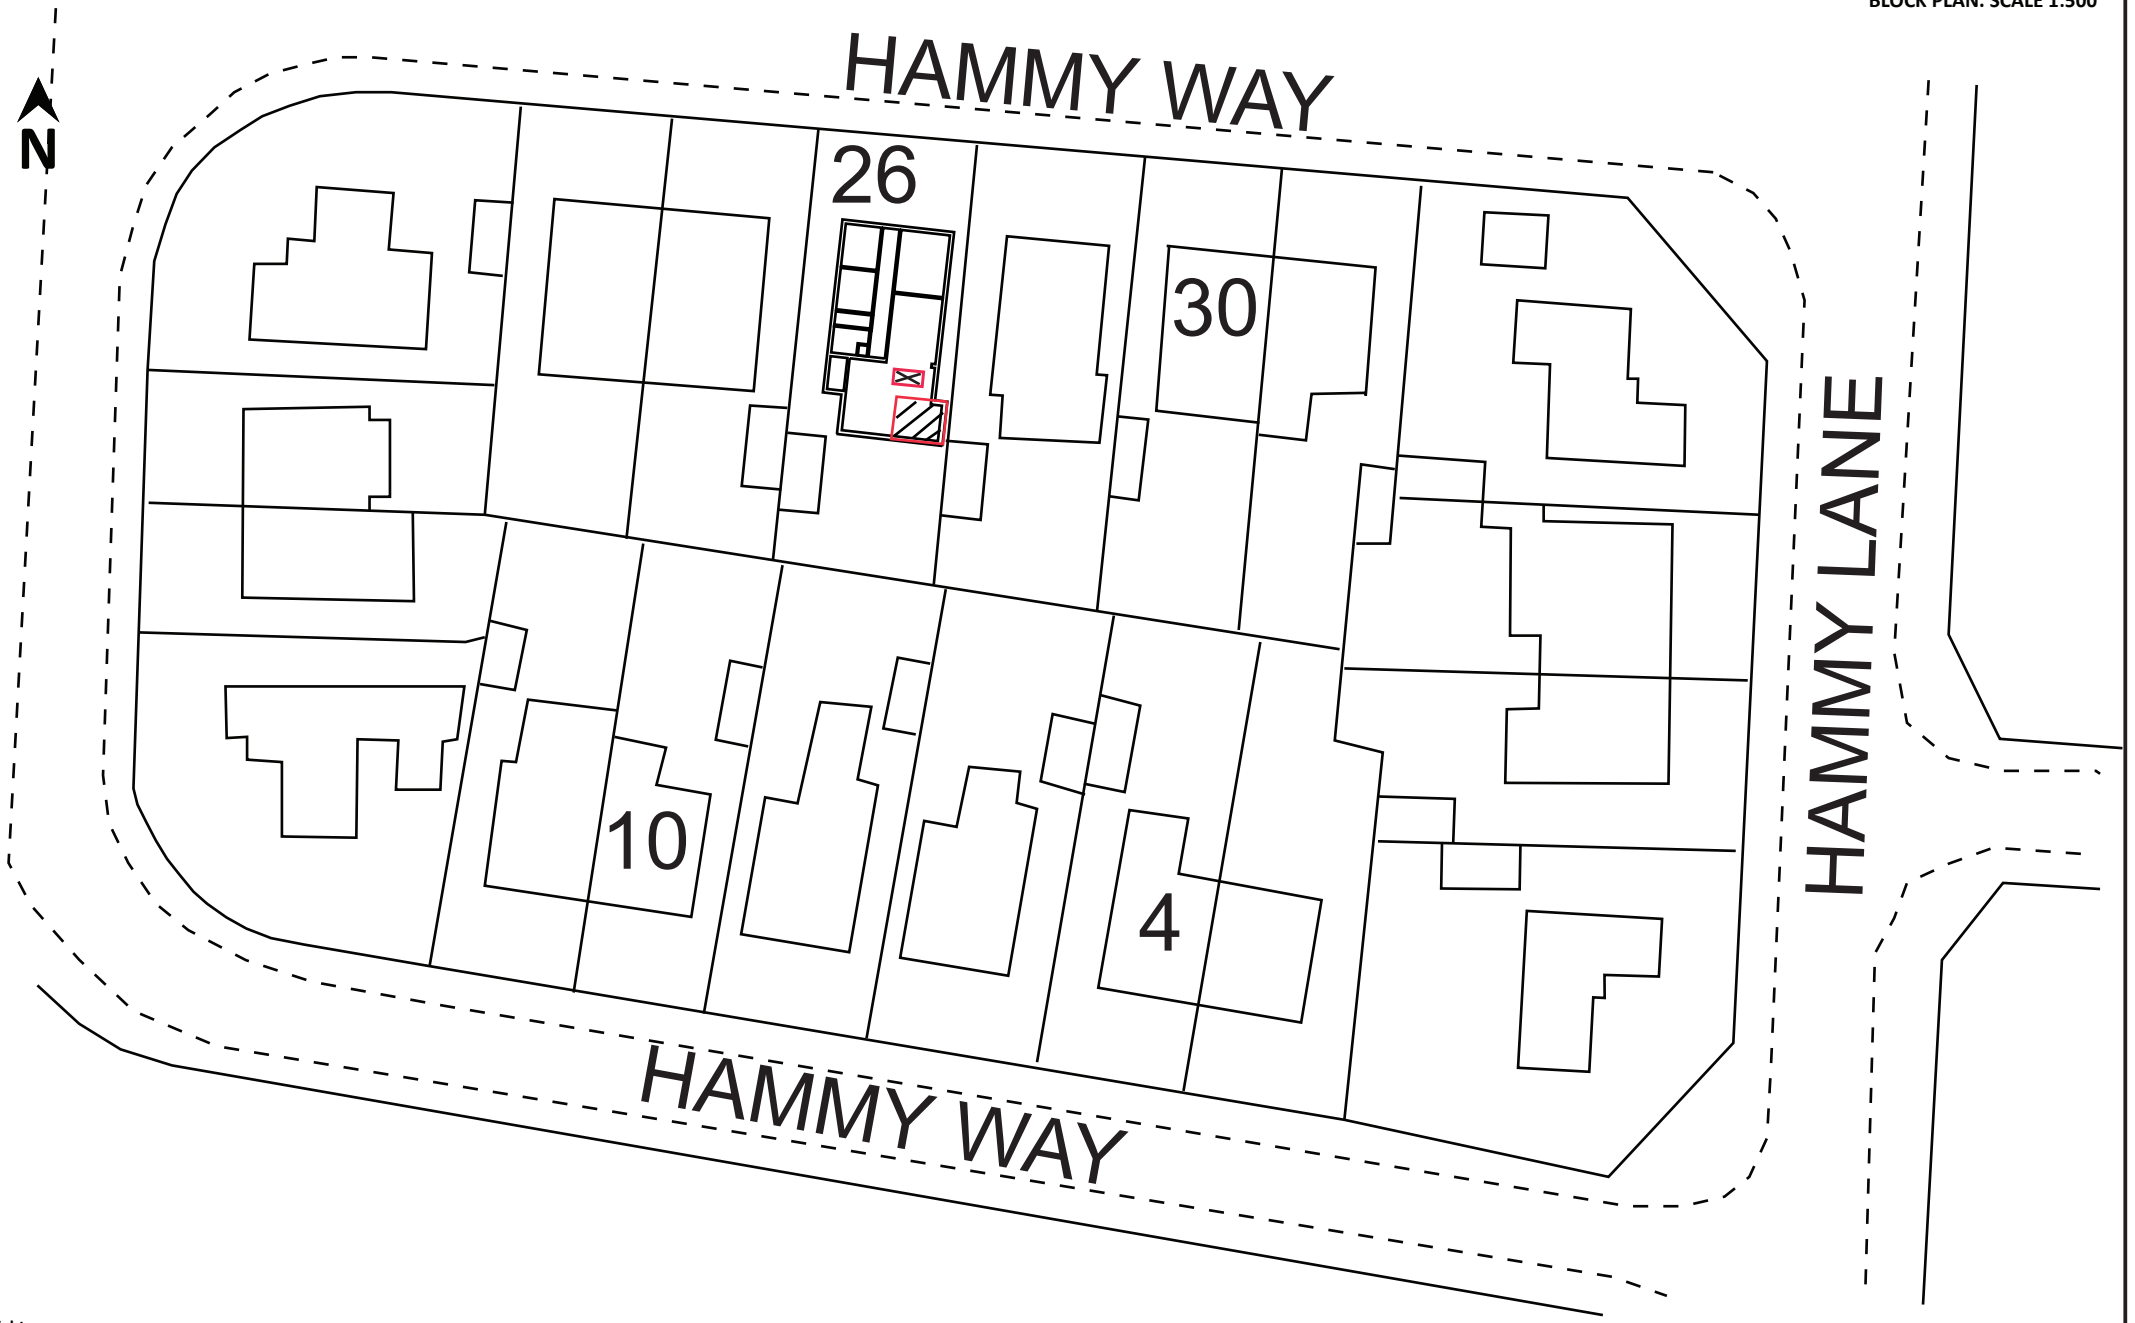

© copyright

ED63
ELEMENTAL DESIGN

elementaldesign63@gmail.com
07799 402 870
07754 093 904

26 HAMMY WAY, SHOREHAM				Drawing Title: SINGLE STOREY REAR AND SIDE EXTENSION		1:500 Scale Bar: 5m 10m 15m 20m	
BLOCK PLAN	SCALE	1:500	A4	Drawing No.-26HW.BP	Rev: 1	Drawn by - A.Ramus	Date: 13-08-2020