



1 Evelyn Close Location Plan

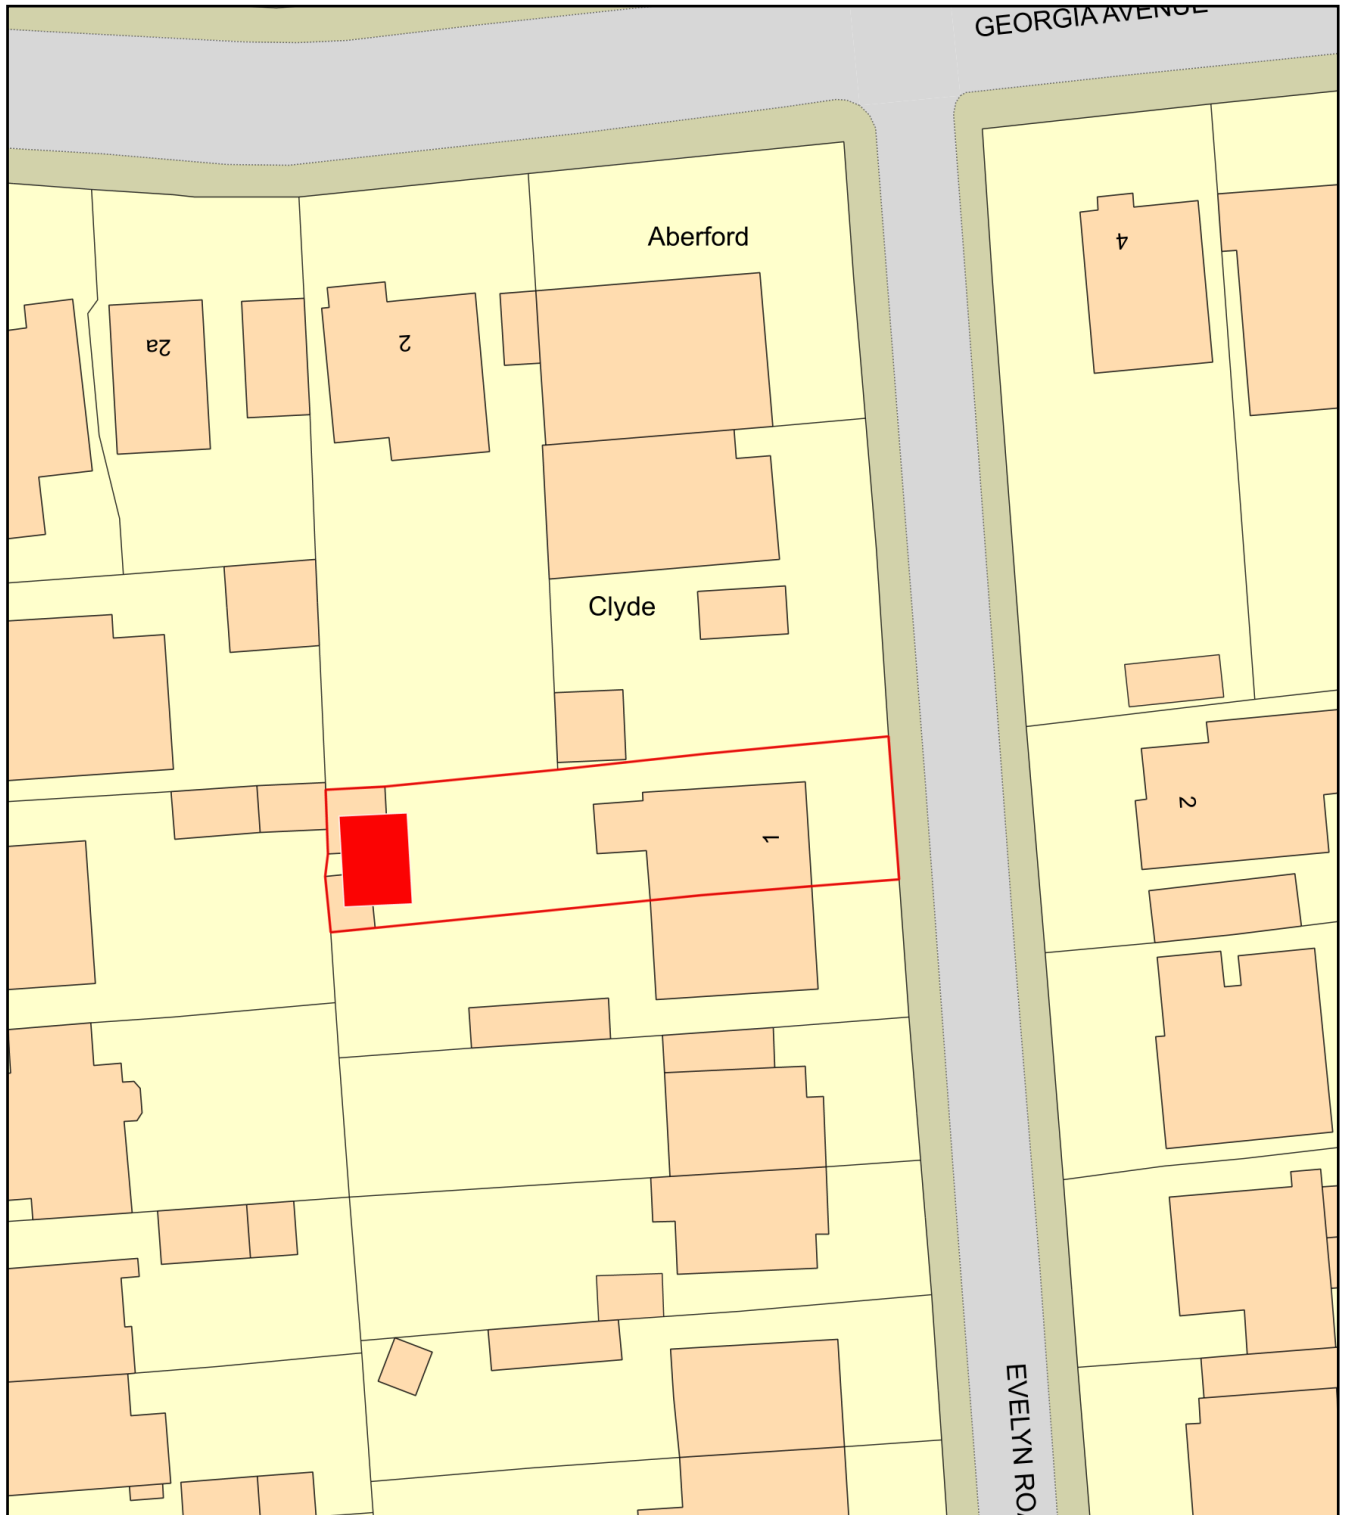

0 20
Metres

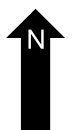

Plan Produced for: Timber Rooms Ltd

Date Produced: 17 Jul 2026

Plan Reference Number: TQRQM26198123721534

Scale: 1:500 @ A4