
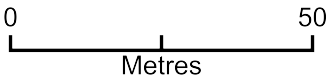


1 Evelyn Road Site Block Plan

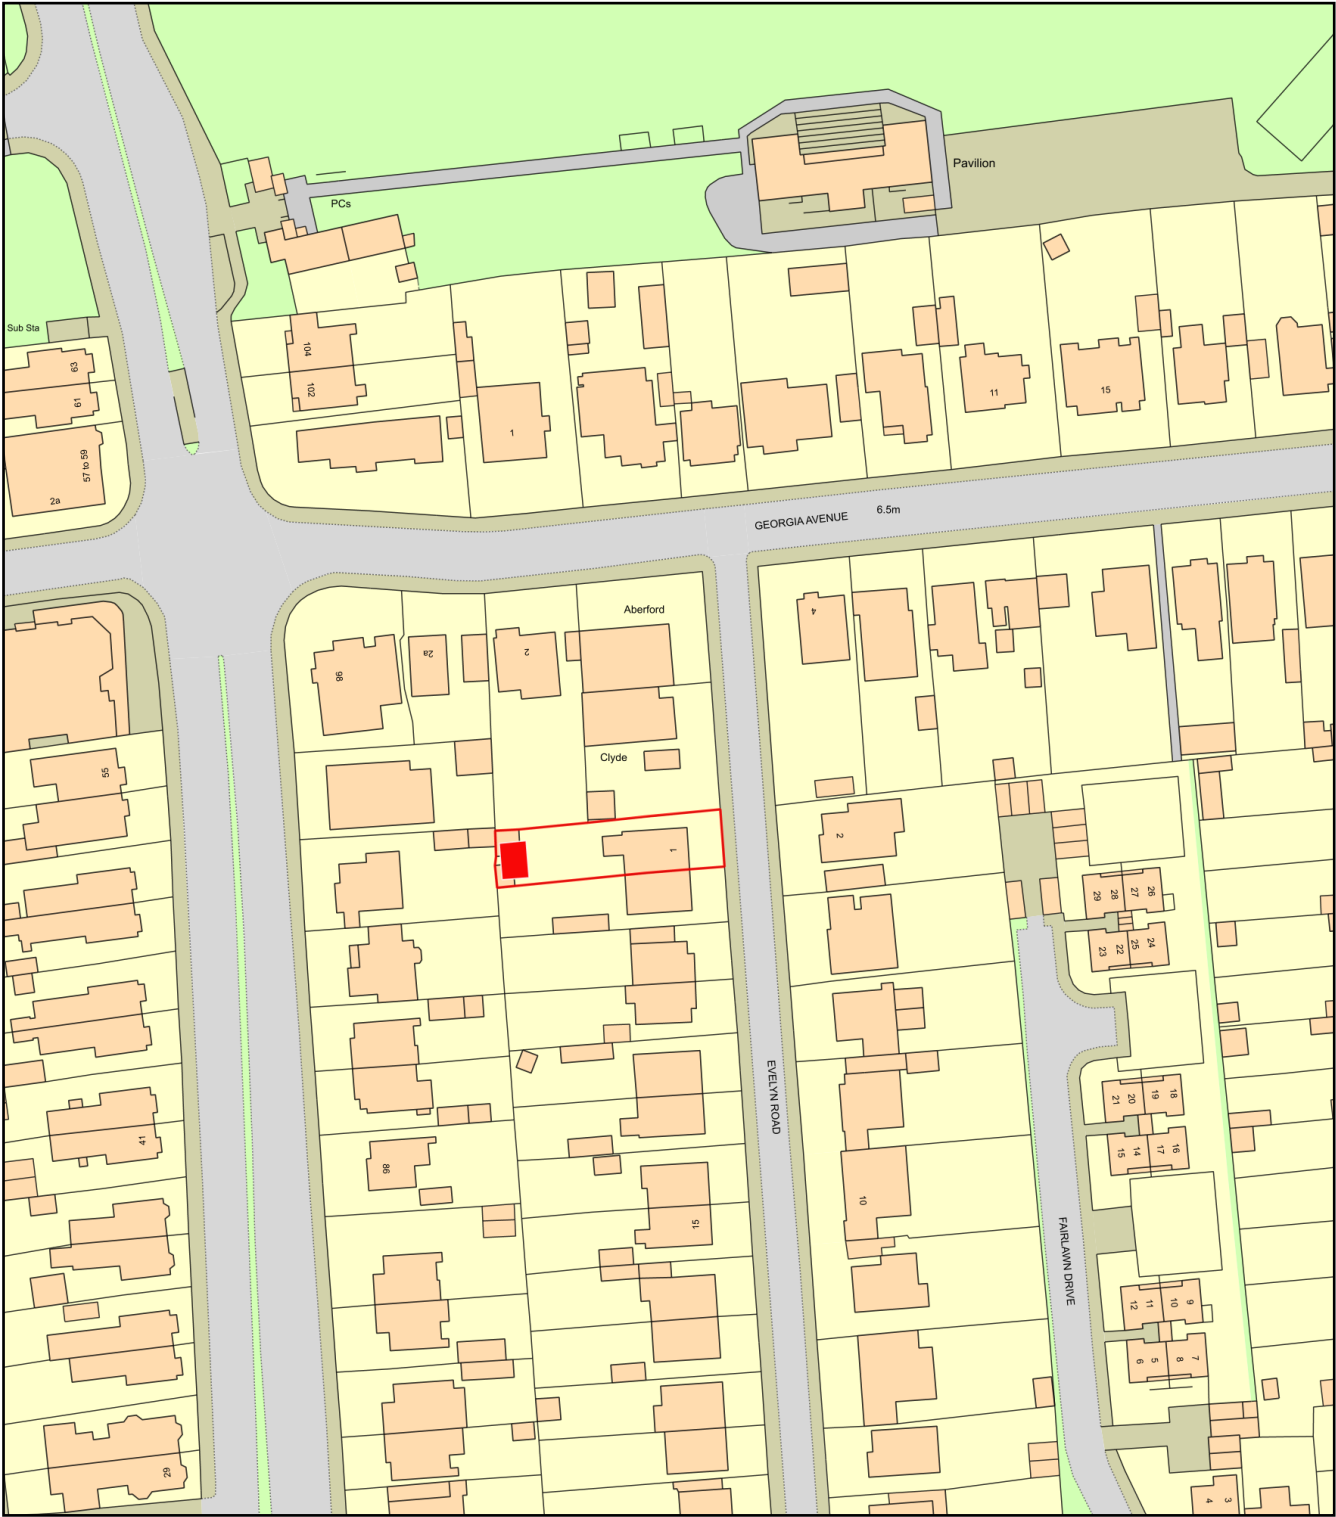

Plan Produced for: Timber Rooms Ltd
Date Produced: 27 Jul 2026
Plan Reference Number: TQRQM26208141548676
Scale: 1:1250 @ A4