



SECTION A–A




SIDE [EAST] ELEVATION

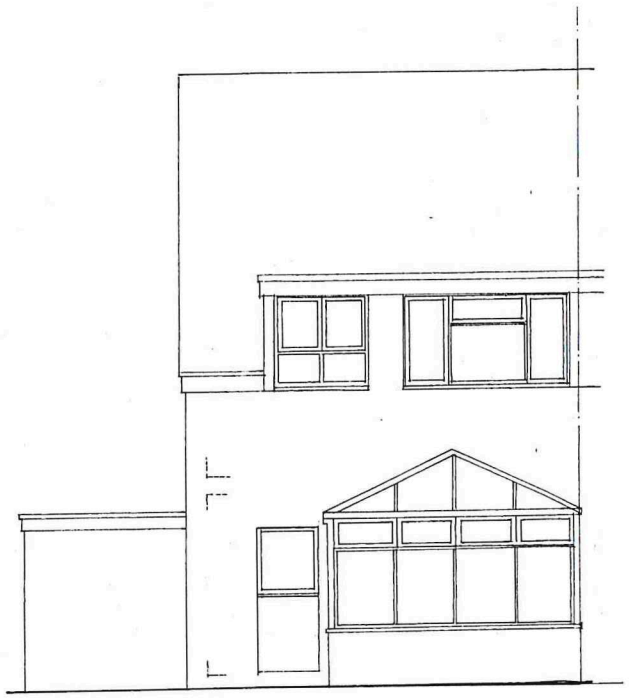


REAR [NORTH] ELEVATION

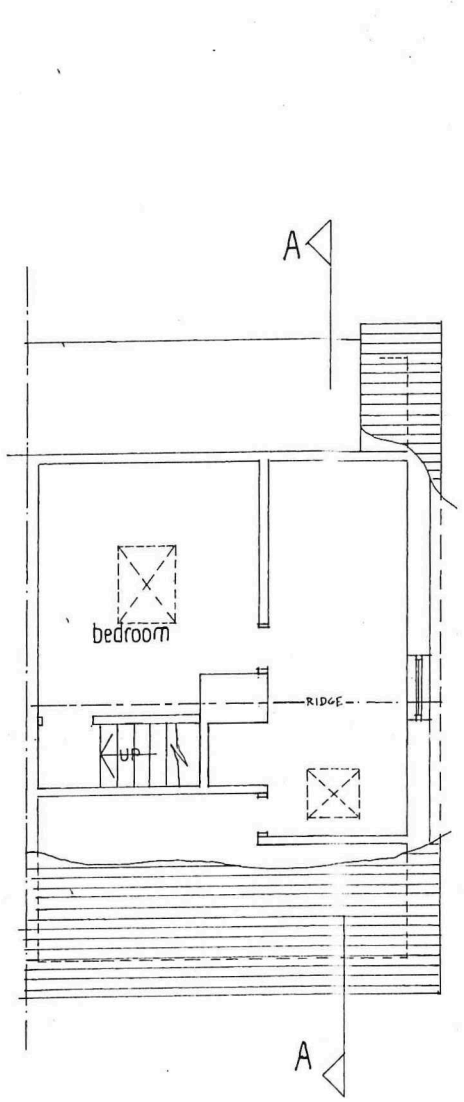

2ND FL'R PLAN

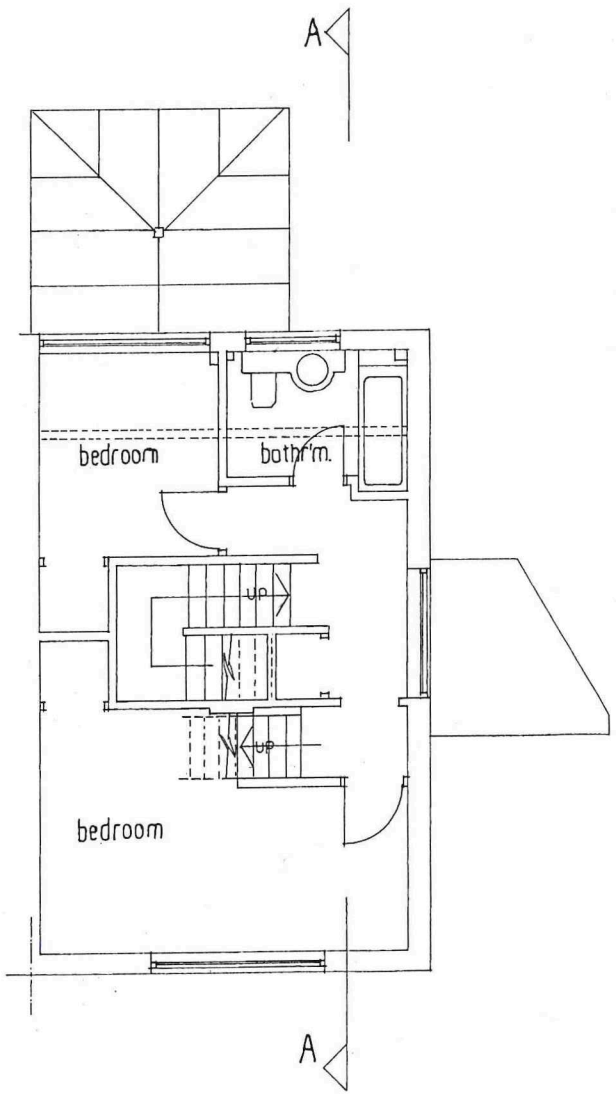

1ST FL'R PLAN

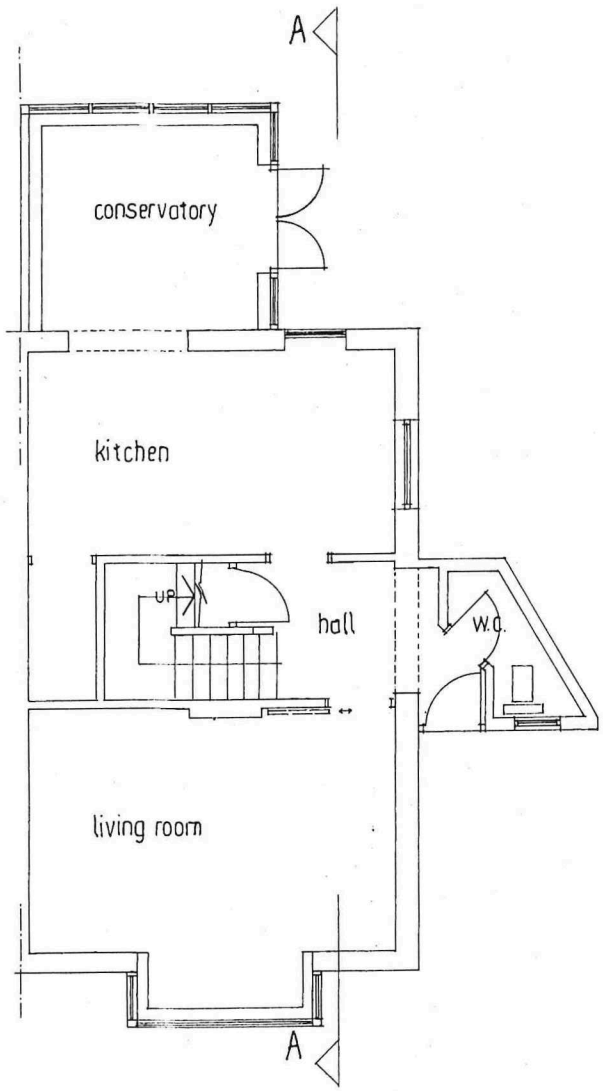

GR'ND FL'R. PLAN

DWG. No.1

6 MALTHOUSE CLOSE
SOMPTING

SURVEY OF EXISTING

DRAWN BY:
ALAN R. WOOD
75 WESTBOURNE STREET
HOVE BN3 5PF
tel: 01273 770602

SCALE: 1:50

DATED: NOV 2022