



SECTION A–A

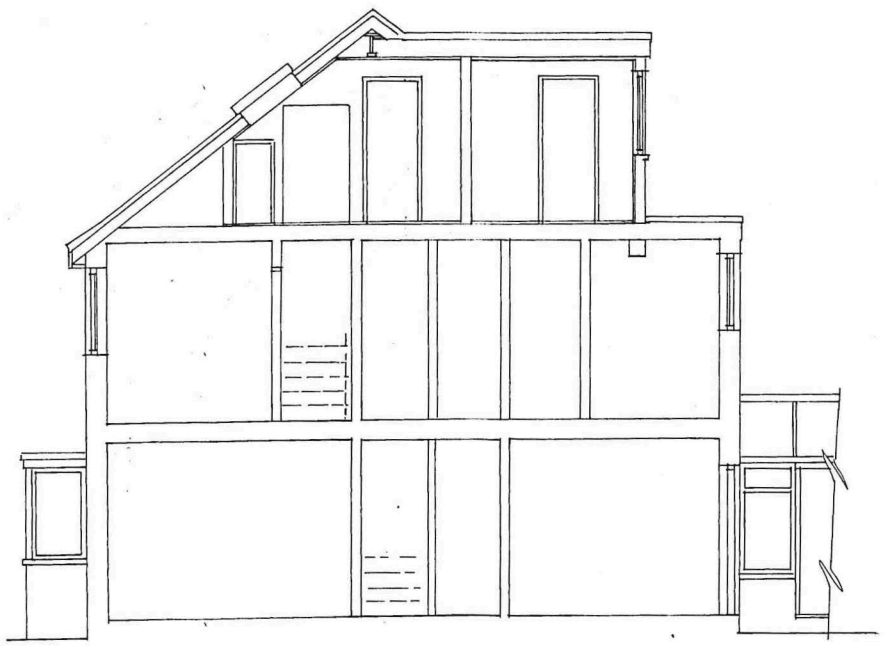


ALL MATERIALS TO MATCH EXISTING

SIDE [EAST] ELEVATION

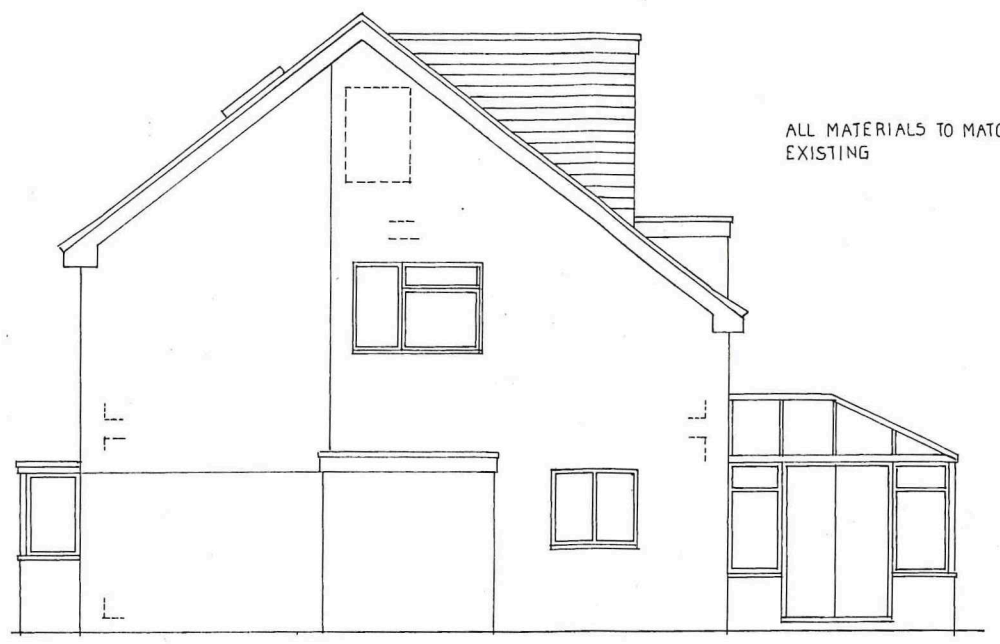


REAR [NORTH] ELEVATION

2ND. FL'R PLAN

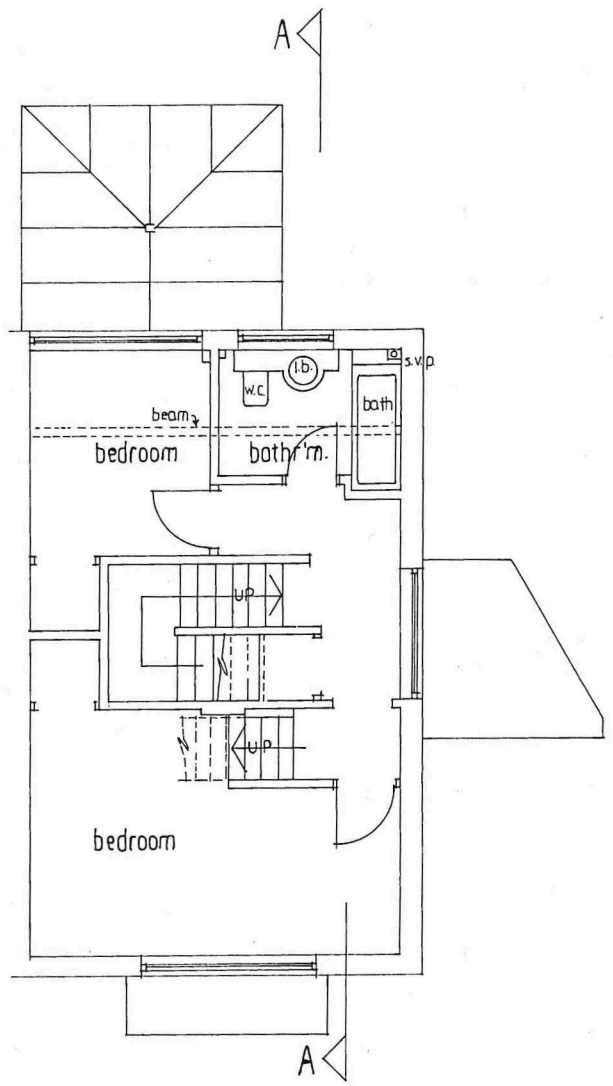

1ST. FL'R PLAN

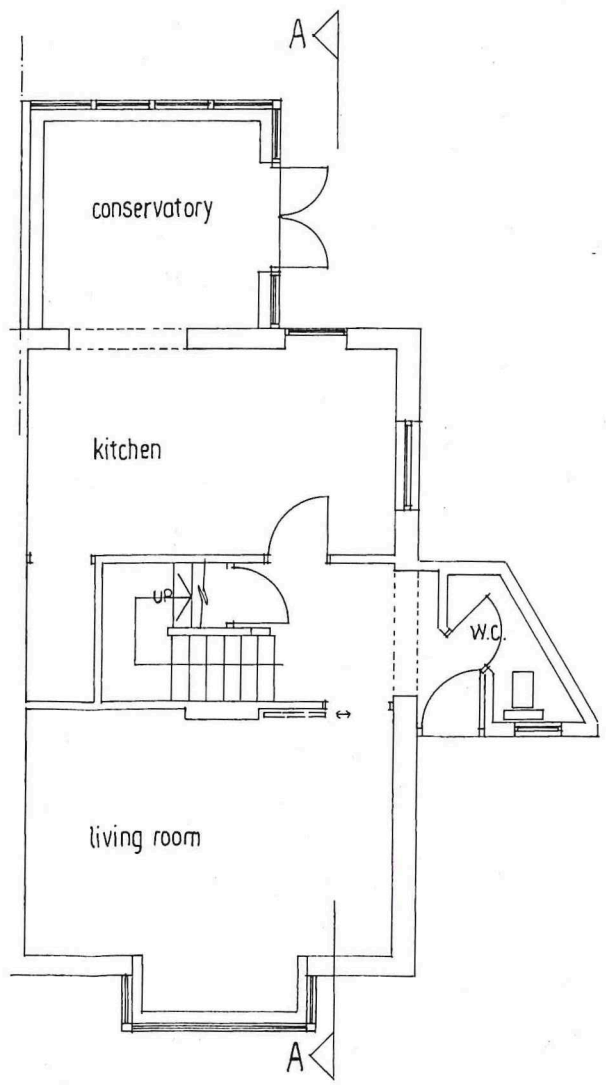

GR'ND. FL'R. PLAN

1 2 3 4 5 SCALE BAR @ A3

DWG. No.2

6 MALTHOUSE CLOSE
SOMPTING

PROPOSED ALTERATIONS

DRAWN BY:
ALAN R. WOOD
75 WESTBOURNE STREET
HOVE BN3 5PF
tel: 01273 770602

SCALE: 1 : 100

DATED: NOV. 2022