
©Mesh Architects
This drawing is copyright and must not be reproduced without permission. Do not scale this drawing. Any discrepancies must be reported immediately.
Party Wall issues are the responsibility of the client - please refer to specialist advice or visit www.gov.uk/party-walls-building-works for more information.

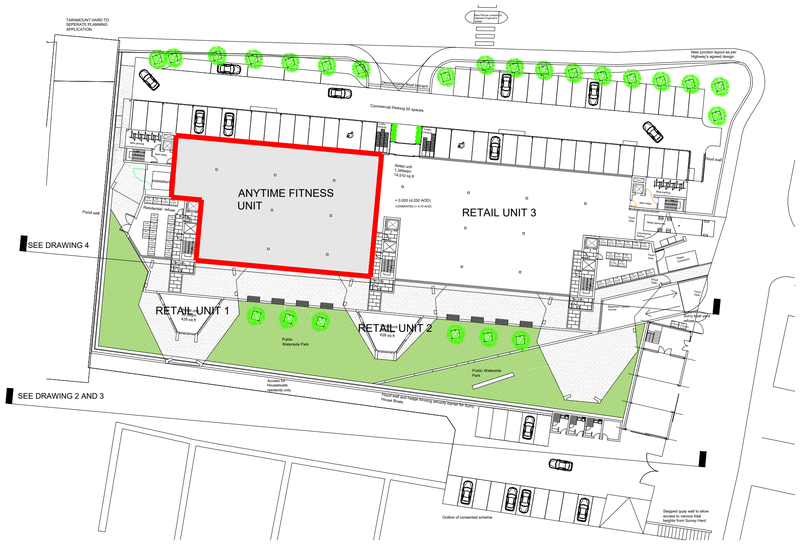

1 | GROUND FLOOR PLAN
SCALE 1:500

0 50m
scale at 1:500

North




2 | SOUTH ELEVATION
SCALE 1:200

0 20m
scale at 1:200



3 | SOUTH ELEVATION
SCALE 1:100

0 10m
scale at 1:100

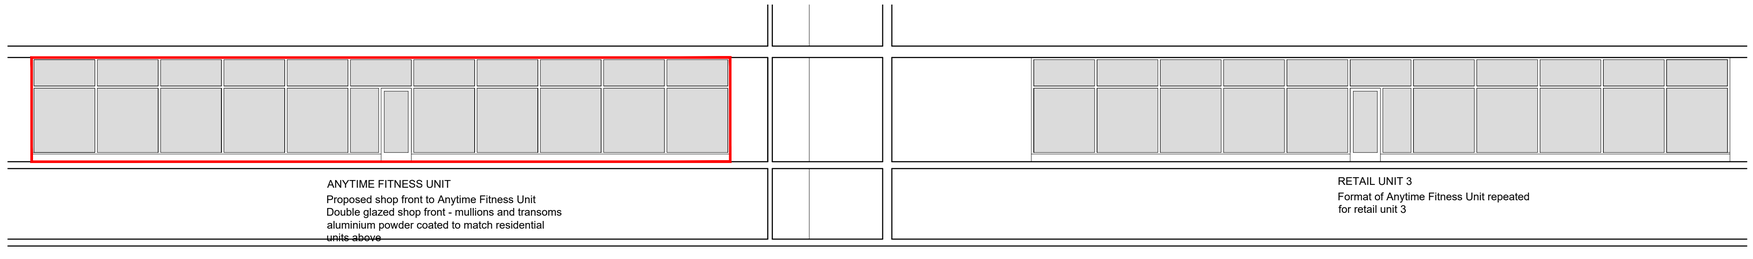

ANYTIME FITNESS UNIT
Proposed shop front to Anytime Fitness Unit
Double glazed shop front - mullions and transoms aluminium powder coated to match residential units above

RETAIL UNIT 3
Format of Anytime Fitness Unit repeated for retail unit 3

4 | SHOP FRONT ELEVATION
SCALE 1:100

0 10m
scale at 1:100

mesh ARCHITECTS
31 Harrogate Road, Chapel Allerton, Leeds, LS7 3PD
www.mesharchitects.co.uk

Client
ATF

Project
Shoreham by Sea
79 to 81 Brighton Road
Shoreham by Sea
BN43 6RF

Rev. Description. Initial. Date.

Drawing Title
South Elevation
Proposed Ground Floor Shop Front

Scale @ size
Various - As noted

Job No. 132
Dwg No. (SK)001
Revision

Date Mar 2019
Status Information
Drawn RP
Checked MMC