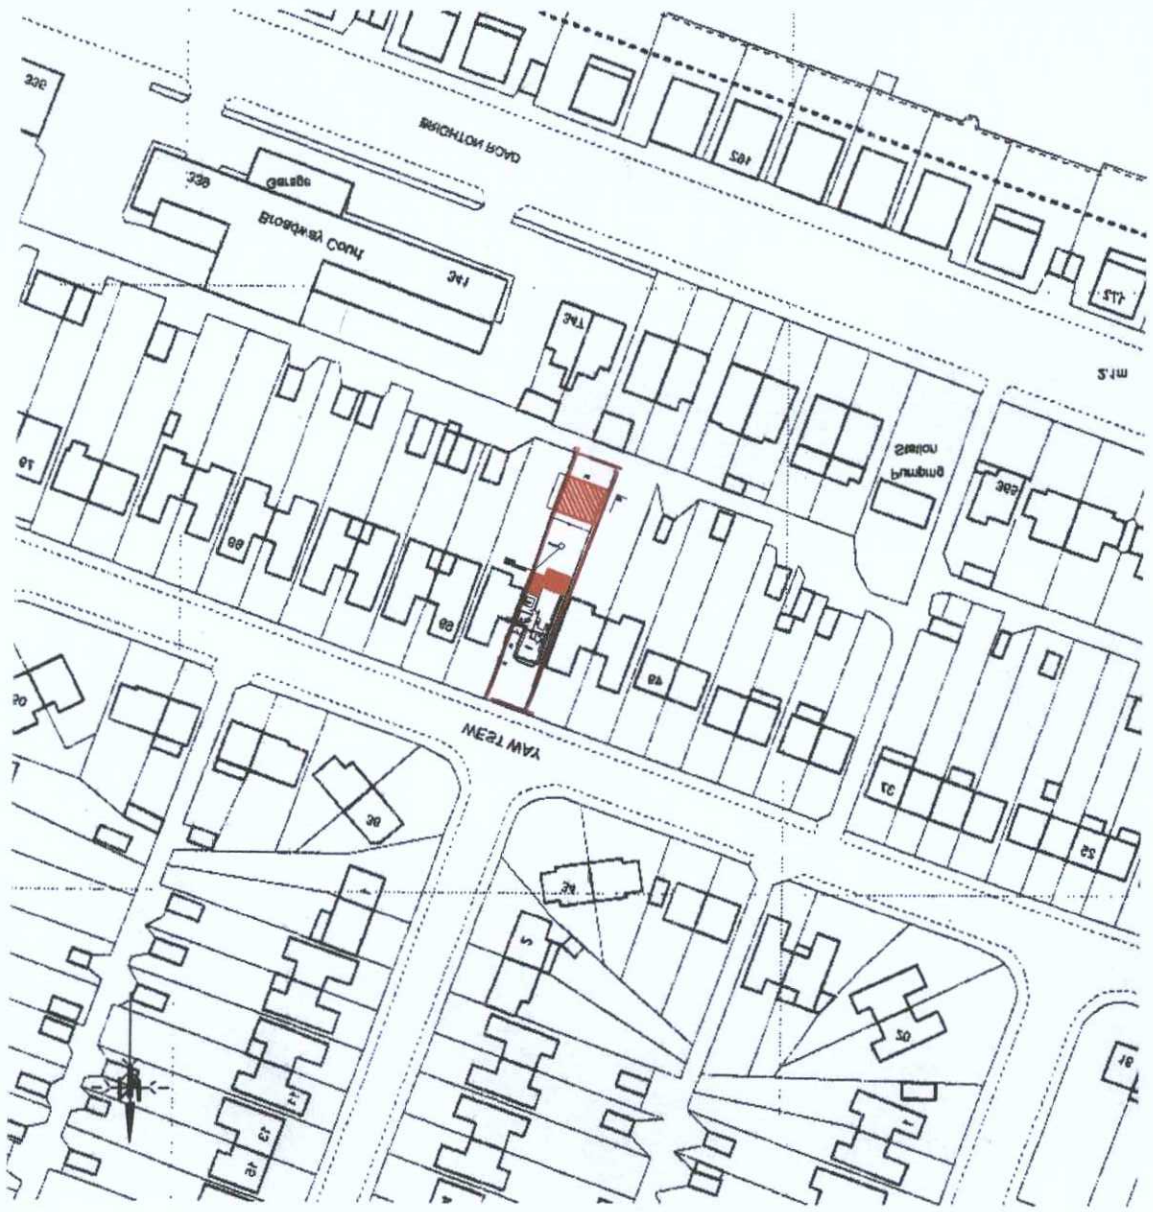



Scale in Metres 0 10 20 30 40 50 60 for 1:1250

Scale in Metres 0 5 10 15 20 25 for 1:500

NOTES:

(i) This drawing is not to be scaled, work to figured dimensions only, confirmed on site.

(ii) This drawing is to be read in conjunction with all relevant architectural drawings, detailed specifications where applicable and all associated drawings in this series.

(iii) Any discrepancy on this drawing is to be reported immediately to the owner for clarification.

(iv) The contractor is responsible for all temporary works and for the stability of the works in progress.

(v) Copyright for all drawings/designs part or full shall remain with KEL in accordance with the Copyright Act 1988

Revision	Date

Client: Mr. Richards

Project: 55, West Way Lancing West Sussex BN15 8LY

Title: Site and location plan

KEL Building Advisor Ltd

RICS

Author: 88, Nevill Avenue Hove East Sussex BN3 7AA

Scale: 1:500, 1:1250

Date: May 2012

Drawn: KEL

Project No: 0585

Page Size: A3

Dwg No: 003

Rev: A

FOR BUILDING REGULATION PURPOSES

ADUR & WORTHING
PLANNING SERVICES
21 FEB 2012
N
AWDM 0217/12