CDM 2015 Health & Safety Information

This information relates only to 'Significant Hazards' identified on this drawing and is to be read in conjunction with the Designer's Risk Assessment Register.

Planning Change

Windows removed due to structure requirements

Structural Post added

Layout change and plant space removed

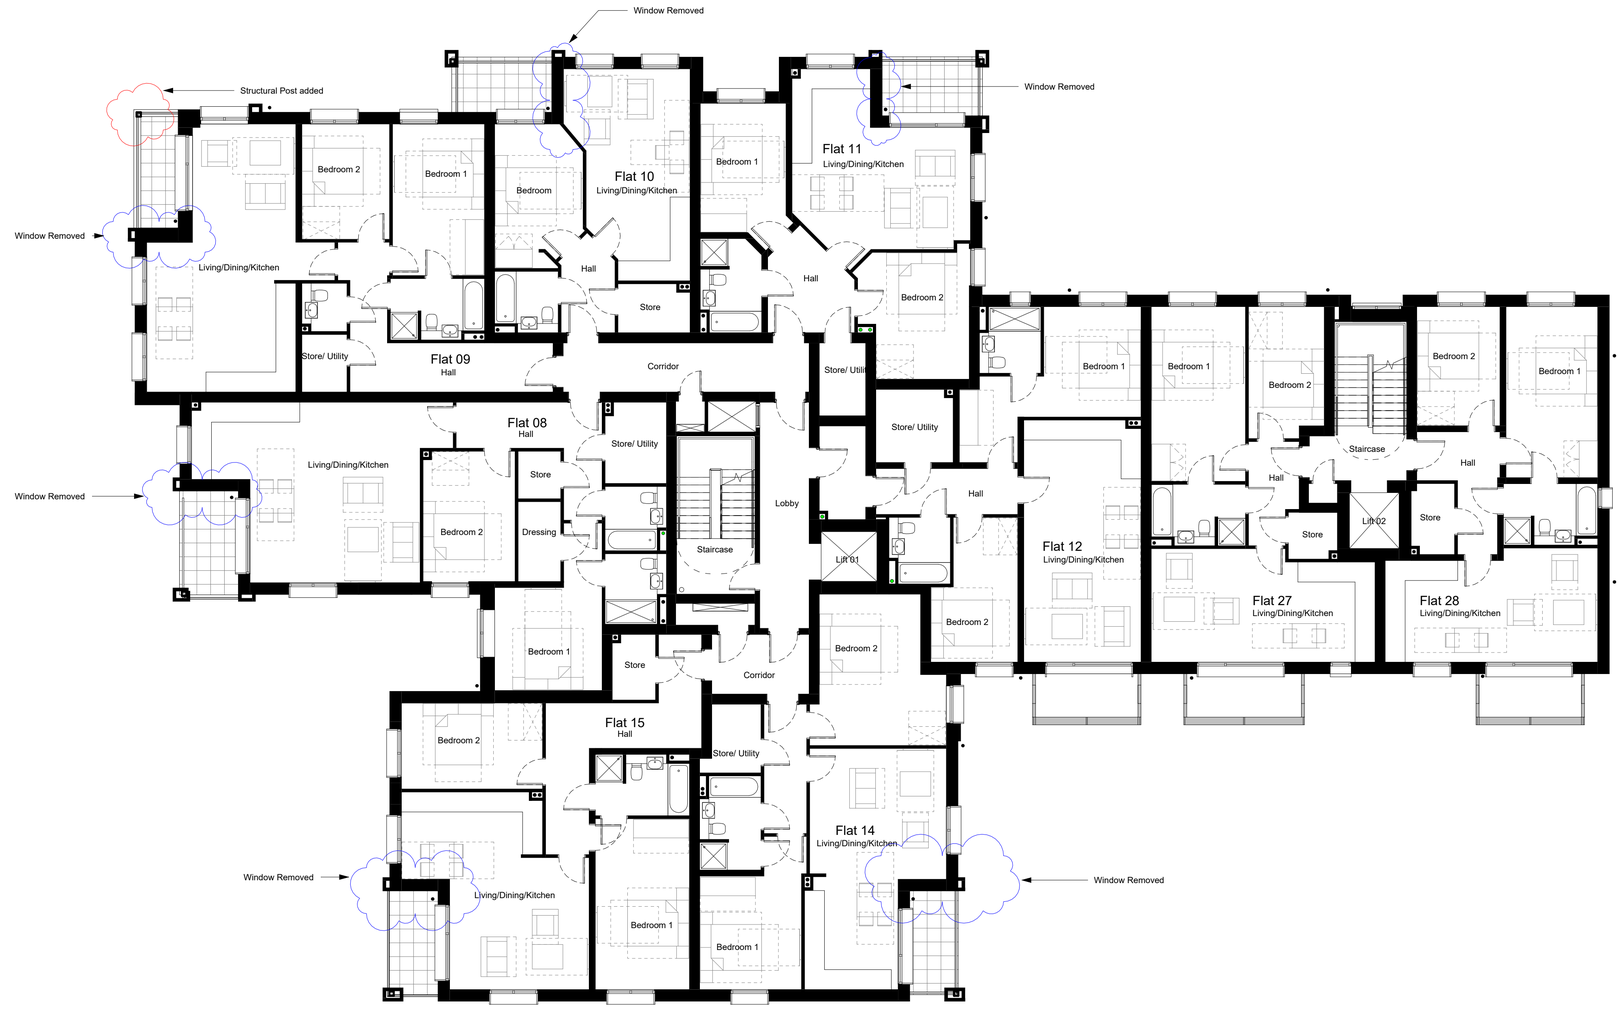

Rev	Date	Revision Details	Dr	Ch
B	10.05.23	Planning Amendment Issue	LS	SM
A	02.12.20	LCE Planning Issue	LC E	LC E

London: 76 Great Suffolk Street, London, SE1 0BL
T 020 7928 2773 E london@ecearchitecture.com
Sussex: 64-68 Brighton Road, Worthing, West Sussex, BN11 2EN
T 01903 248777 E sussex@ecearchitecture.com
Bristol: Westworks, Beacon Tower, Colston Street, Bristol, BS1 4XE
T 0117 214 1101 E bristol@ecewestworks.com

ECE Architecture
www.ecearchitecture.com

roffeyhomes

Job Title
22 Lyndhurst Road

Drawing Tittle
Proposed First Floor Plan

Scale
1:100 @ A1 / 1:200 @ A3

meters 2 4 6 8 10

Project	Drawing No	Rev
7168	PA - 101	B

Status
PLANNING

CAD Plot Date:18/07/2023 15:37:50

N

© ECE Architecture Limited. No dimensions to be scaled from drawing except for the purposes of Planning Applications. The contractor should check all dimensions on site. It is the contractor's responsibility to ensure compliance with Building Regulations.