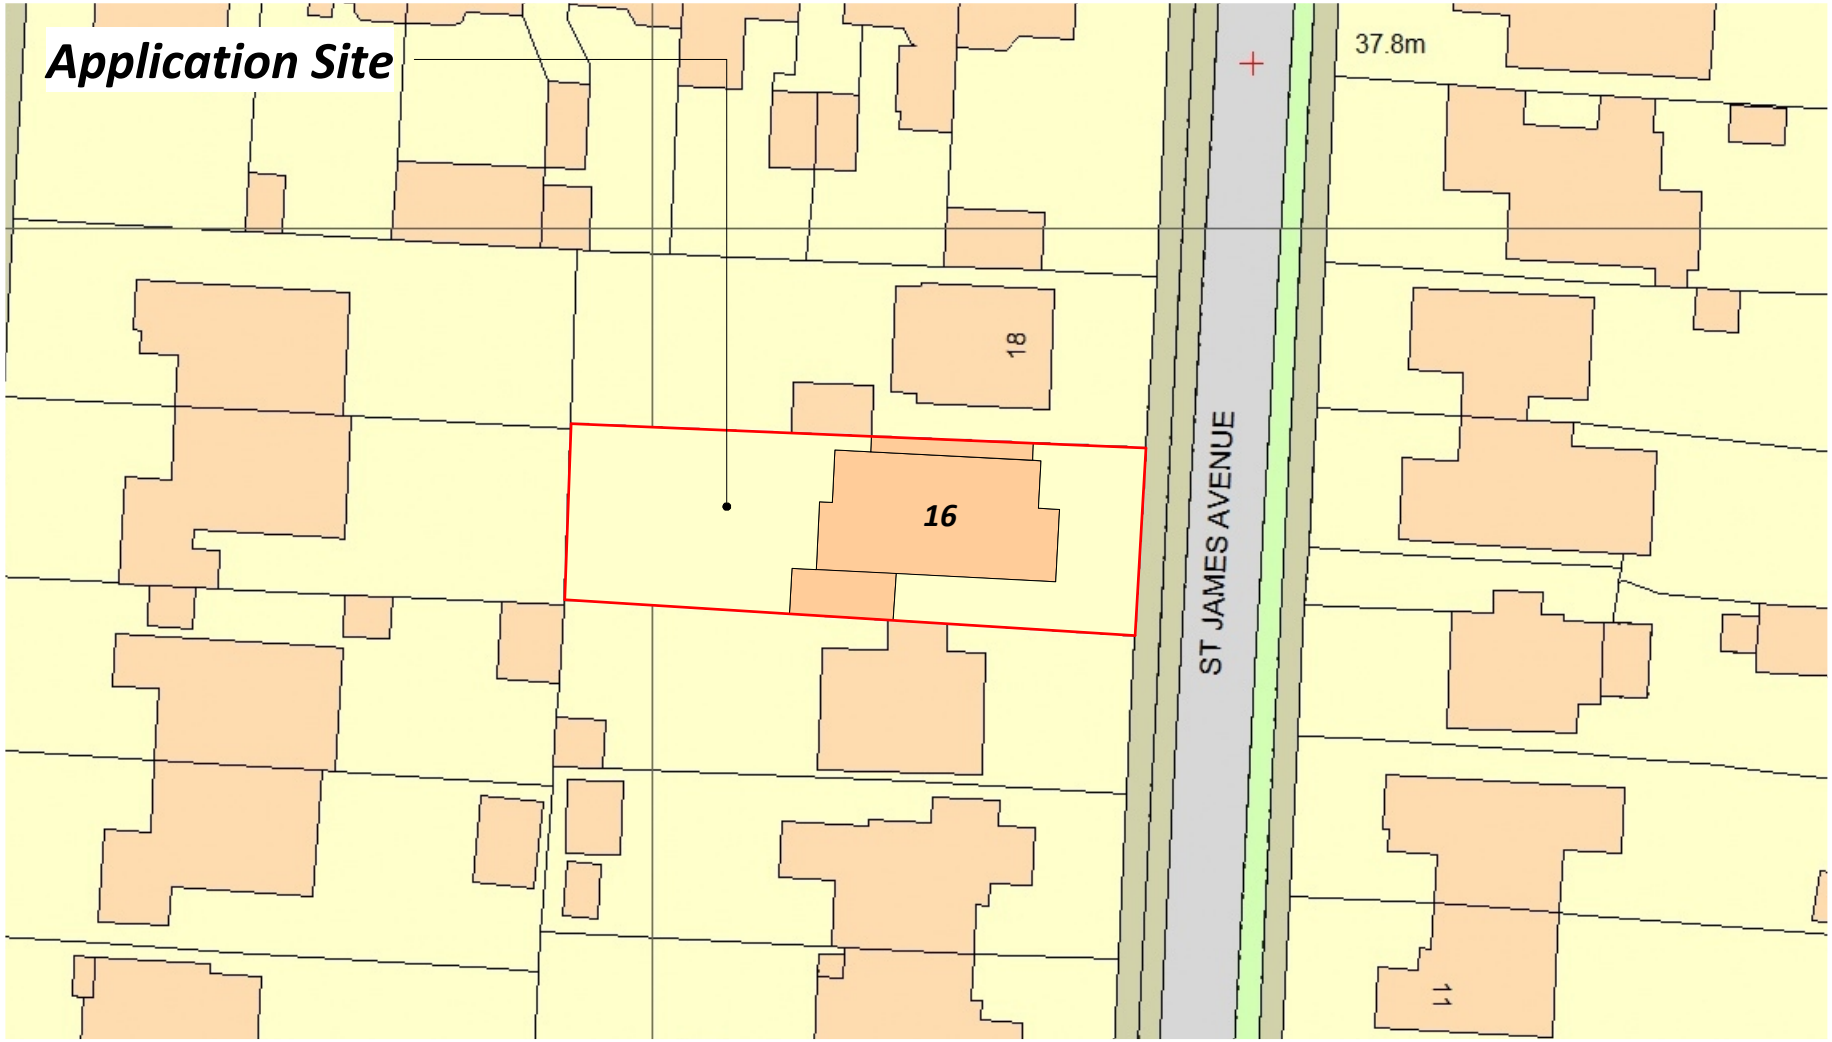


Darren Moore
Architectural Services Ltd

Darren Moore, 15 Headland Avenue, Seaford, East Sussex BN25 4PY, 07552 376064
01323 490670
darren@dm-as.co.uk
www.dm-as.co.uk

16 St James Avenue Lancing

Block Plan	1:500	

N

5m | 10m