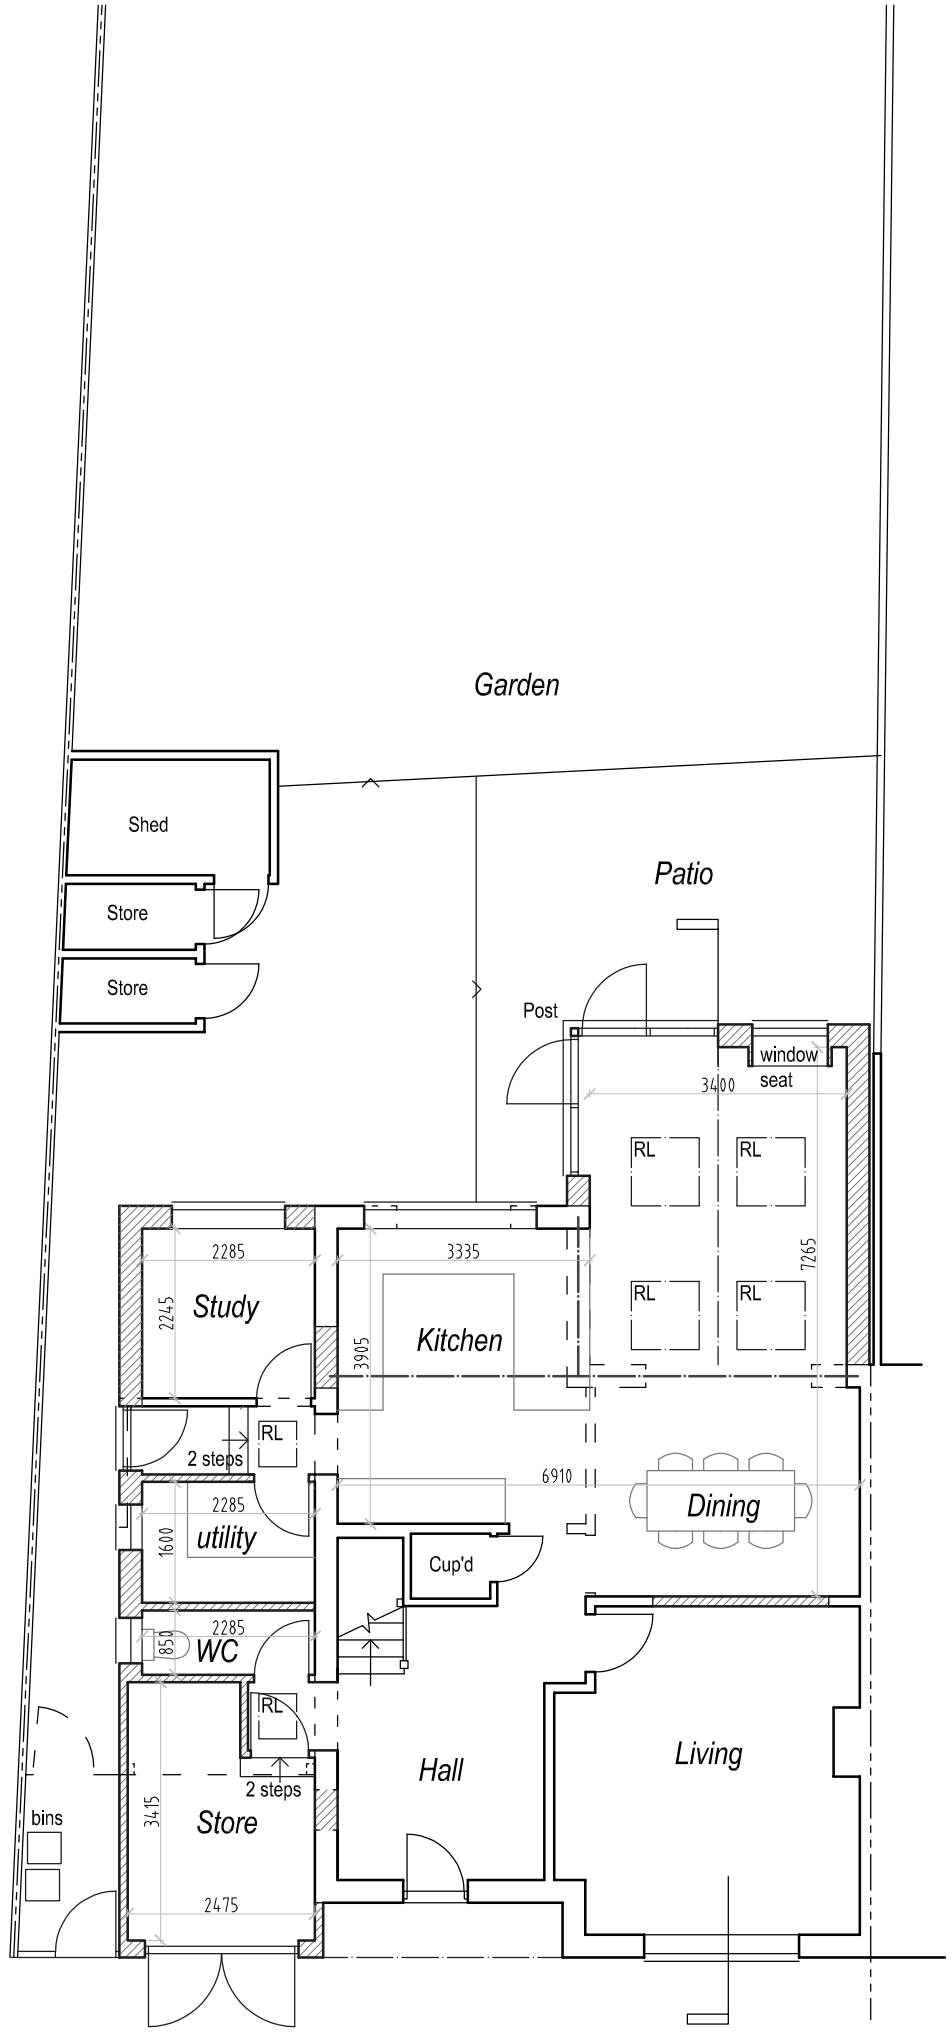

Ground Floor Plan @ 1:100

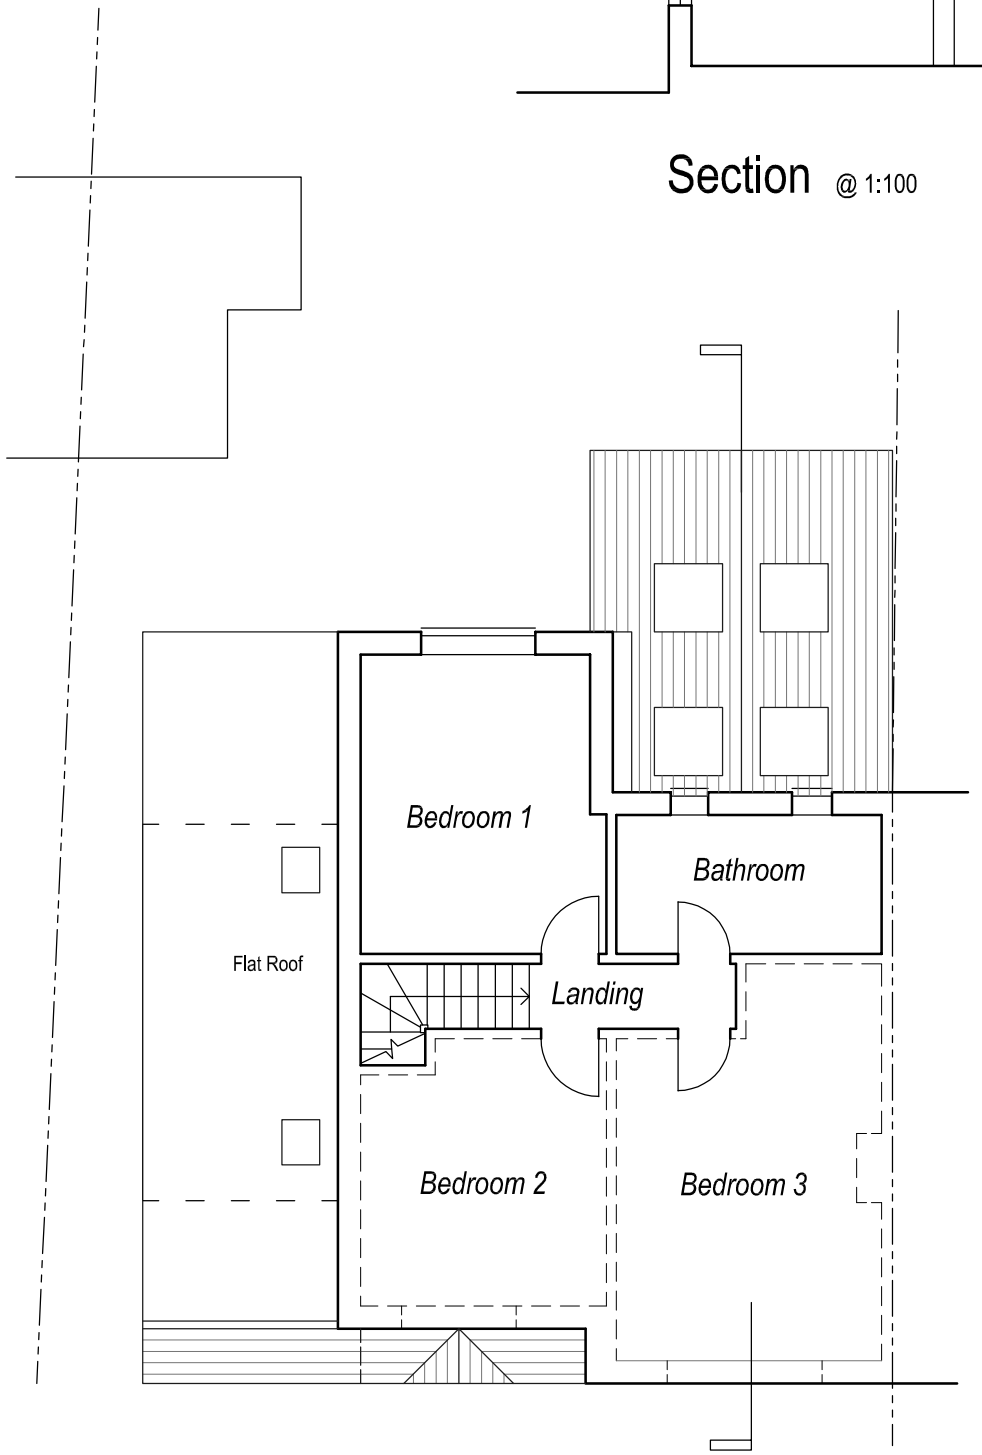

First Floor Plan @ 1:100

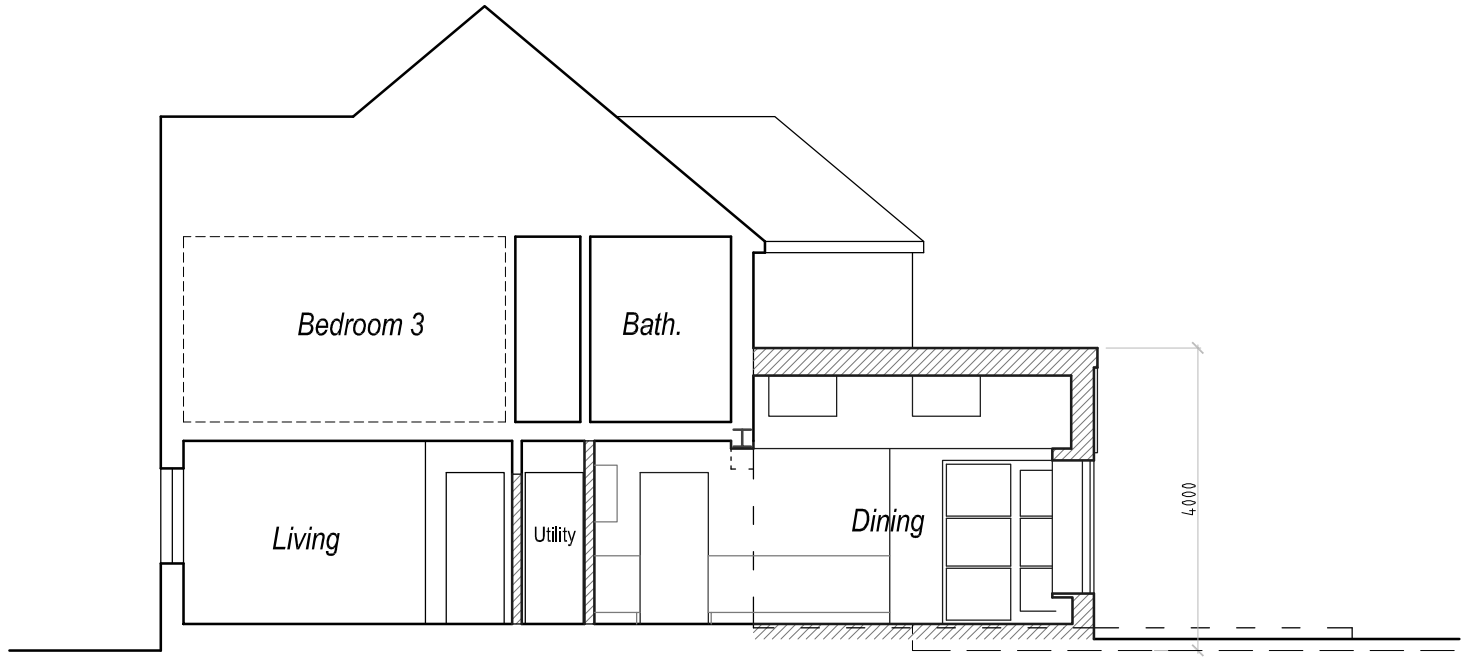

Section @ 1:100

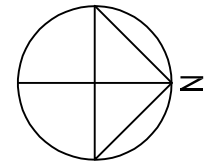

0 1 2 3 5m 10m

Scale 1:100

Rev	Description	Date
B	Final adjustments	29.06.21
A	Amendments for client	18.06.21

Job Reference
Extensions
46 Kingston Lane
Shoreham, BN43 6YB

Client
Mr & Mrs Slater

Drawing Title
Proposed Plans

Drawing No ADC 1350/03 Rev B

Date	Scale	Dwg Size	Plot Style	Drawn	Checked
23.03.21	1:100	A3	ADCgreyscale	CW	AD

All dimensions to be checked on site and do not scale from this drawing. This drawing should be approved by Local Authority Building Control or other appropriate checking authority prior to commencement of work. This drawing should not be reproduced without the prior consent of the author.

ADC Alistair Dodd Consulting
Architectural Services
72a Beaconsfield Road . Brighton . East Sussex . BN1 6DD
Tel: 01273 669466
Email: info@adcbrighton.co.uk
WWw.adcbrighton.com