Scale 1:100

0 1 2 3 4 5 6 7 8 9 10 Metres

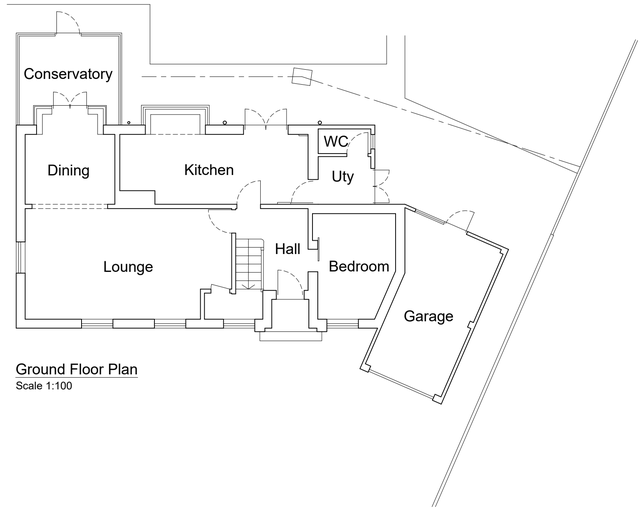

Ground Floor Plan
Scale 1:100

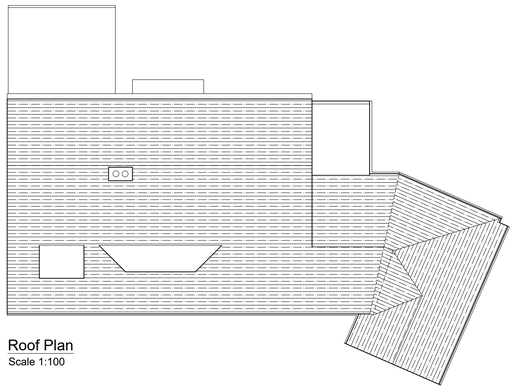

Roof Plan
Scale 1:100



Front (south) Elevation
Scale 1:100



Side (east) Elevation
Scale 1:100

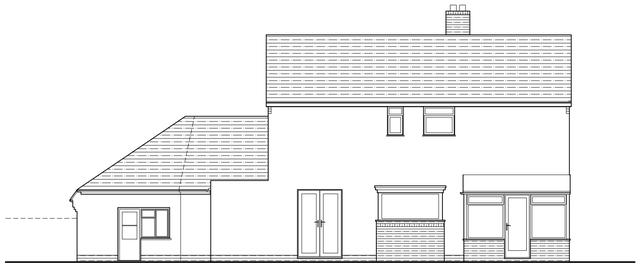

Rear (north) Elevation
Scale 1:100

Rev:	Description:	Date:
-	-	-

HORIZON DESIGN
ARCHITECTURAL TECHNOLOGY

Horizon Design Limited
4 High View
Worthing BN13 3DQ
01903 205868
info@horizon-design.co.uk www.horizon-design.co.uk

Client:
Mr & Mrs Allwright

Project:
33 Ellis Avenue
Worthing
West Sussex
BN13 3DY

Drawing title:
Existing Plans & Elevations.

Scale:
1:100 @ A1

Date: 24.08.23

Drawn: KWF

Drawing number: 3140-01

Revision: -