Scale 1:1250 — 0 | 20 | 40 | 60 | 80 | 100 Metres

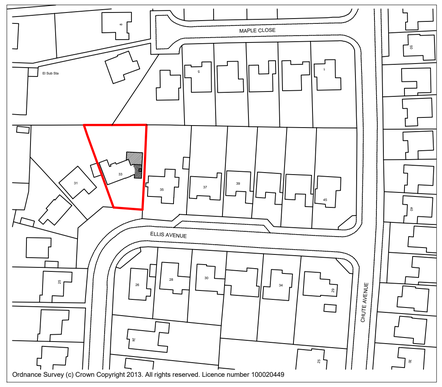

Location Plan
Scale 1:1250

N

Scale 1:200 — 0 | 5 | 10 | 15 | 20 | 25 | 30 Metres

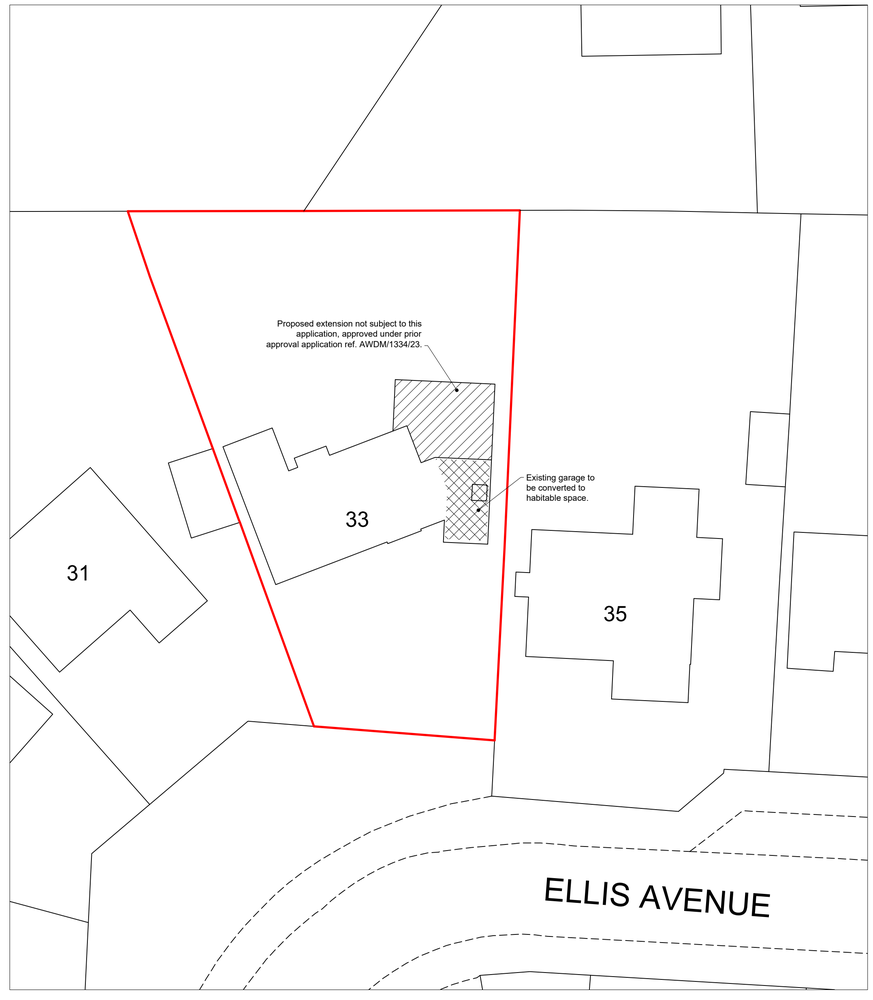

Block Plan
Scale 1:200

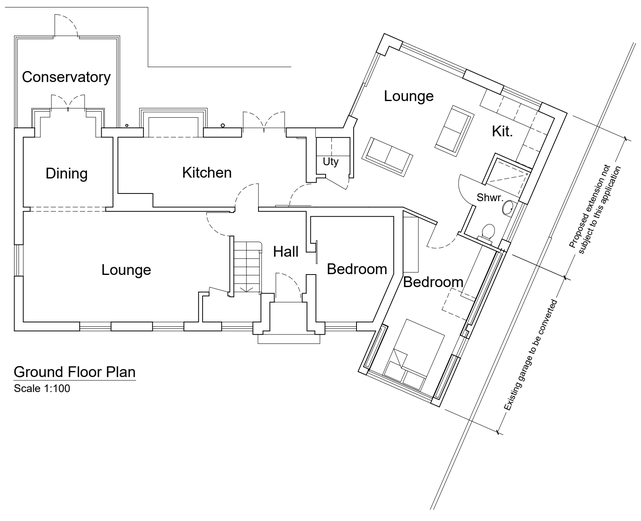

Ground Floor Plan
Scale 1:100

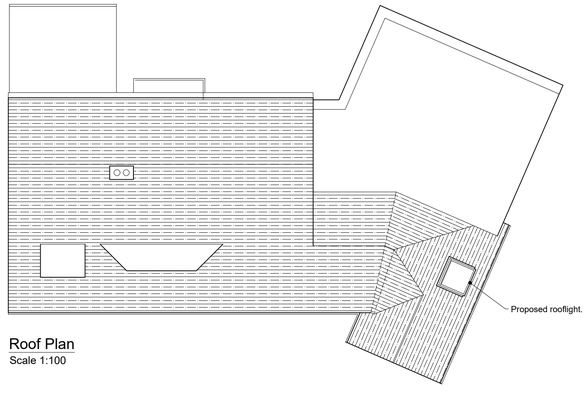

Roof Plan
Scale 1:100



Front (south) Elevation
Scale 1:100



Side (east) Elevation
Scale 1:100

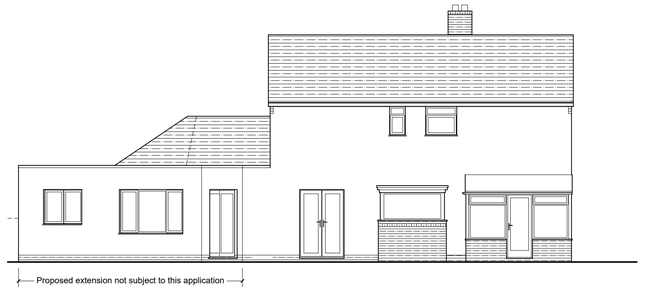

Rear (north) Elevation
Scale 1:100

Scale 1:100 — 0 | 1 | 2 | 3 | 4 | 5 | 6 | 7 | 8 | 9 | 10 Metres

Rev: - Description: - Date: -

HORIZON DESIGN
ARCHITECTURAL TECHNOLOGY
Horizon Design Limited
4 High View
Worthing BN13 3DQ
01903 205868
info@horizon-design.co.uk www.horizon-design.co.uk

Client:
Mr & Mrs Allwright

Project:
Garage Conversion to:
33 Ellis Avenue
Worthing
West Sussex
BN13 3DY

Drawing title:
Proposed Plans & Elevations, Location & Block Plans.

Scale:
1:100 1:1250 / 1:200 @ A1

Date: 15.01.24 Drawn: KWF

Drawing number: 3140-03 Revision: -