LOCATION PLAN. SCALE 1:1250

N

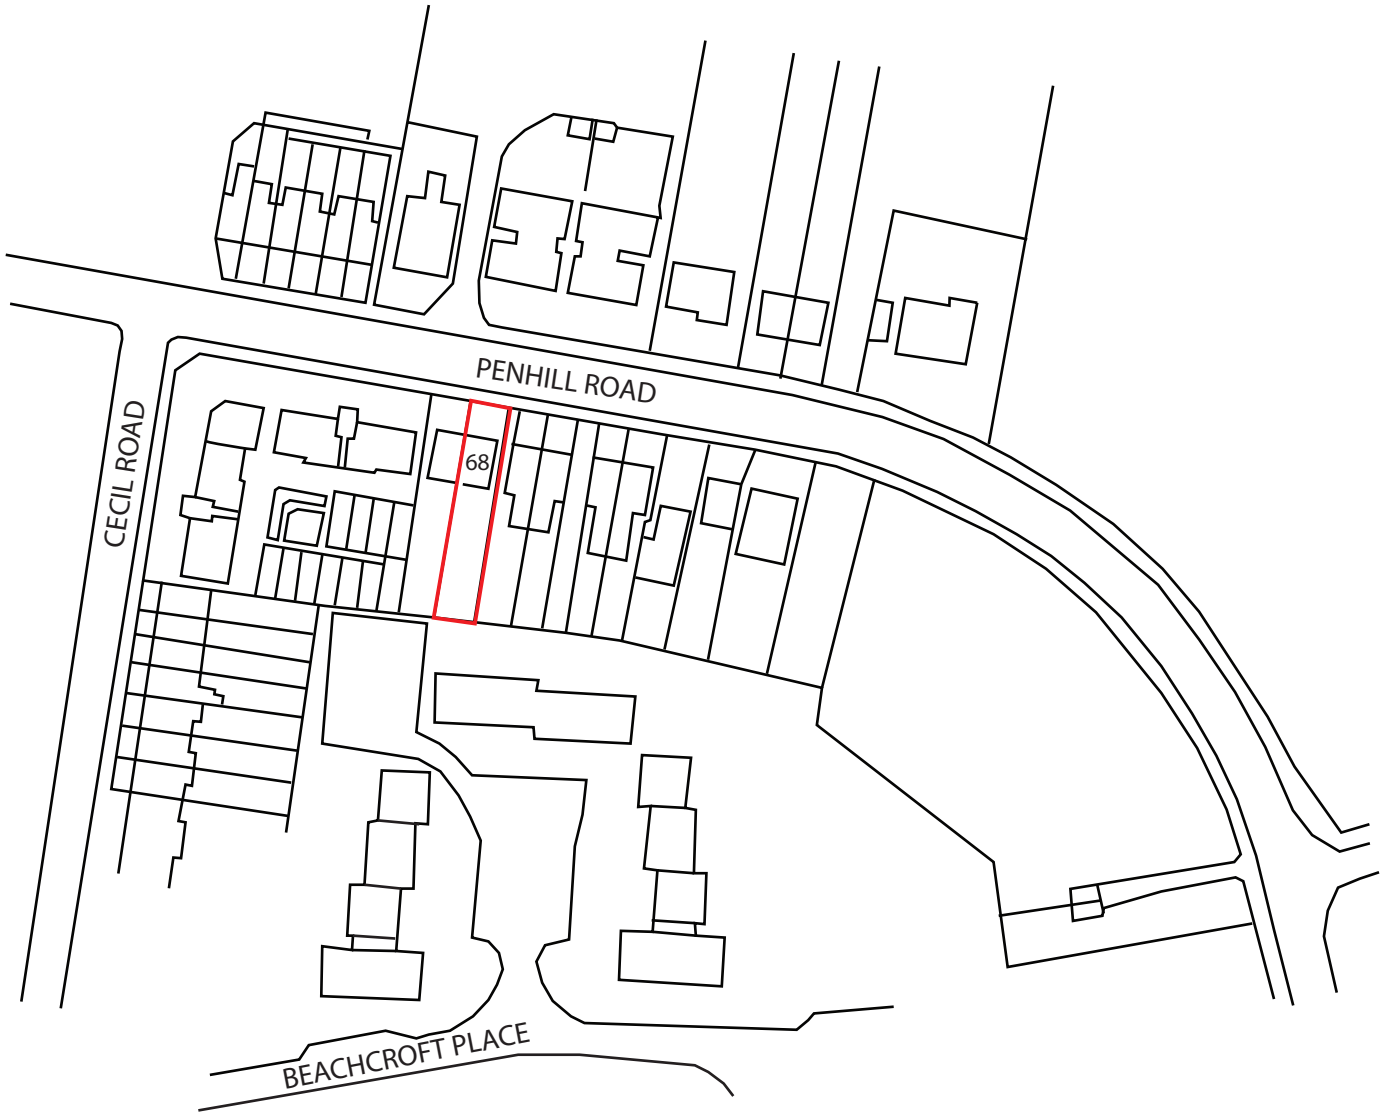

© copyright

ED63
ELEMENTAL DESIGN

elementaldesign63@gmail.com
07799 402 870
07754 093 904

68 PENHILL ROAD, LANCING

Drawing Title:
HIP TO GABLE ROOF EXTENSION, REAR FLAT ROOF DORMER, FRONT ROOF LIGHTS

1:1250 Scale Bar

10m | 20m | 30m | 40m

LOCATION PLAN	SCALE	1:1250	A4	Drawing No.-68PR.LP	Rev:	Drawn by - A.Ramus	Date: 30-01-2020