BLOCK PLAN. SCALE 1:500

N

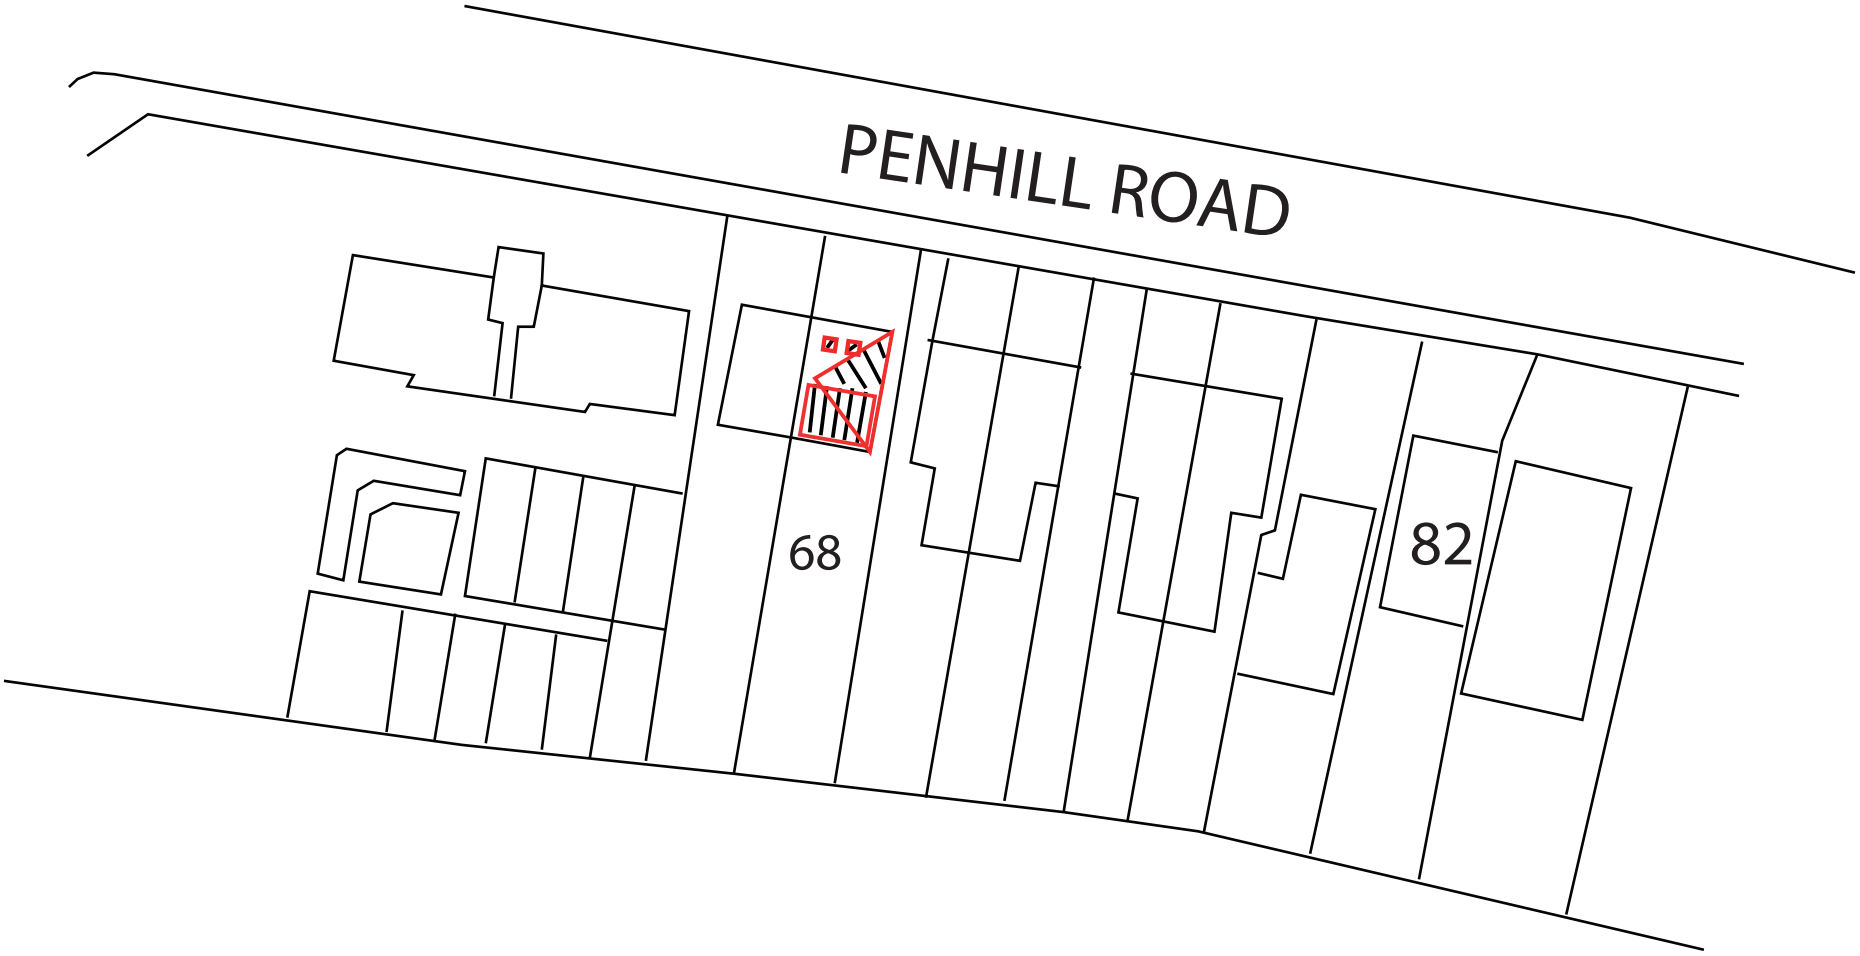

© copyright

ED63 ELEMENTAL DESIGN

elementaldesign63@gmail.com
07799 402 870
07754 093 904

68 PENHILL ROAD, LANCING

Drawing Title: LOFT CONVERSION

1:500 Scale Bar: 5m | 10m | 15m | 20m

BLOCK PLAN	SCALE	1:500	A4	Drawing No.-68PR.BP	Rev: 1	Drawn by - A.Ramus	Date: 14-02-2020