

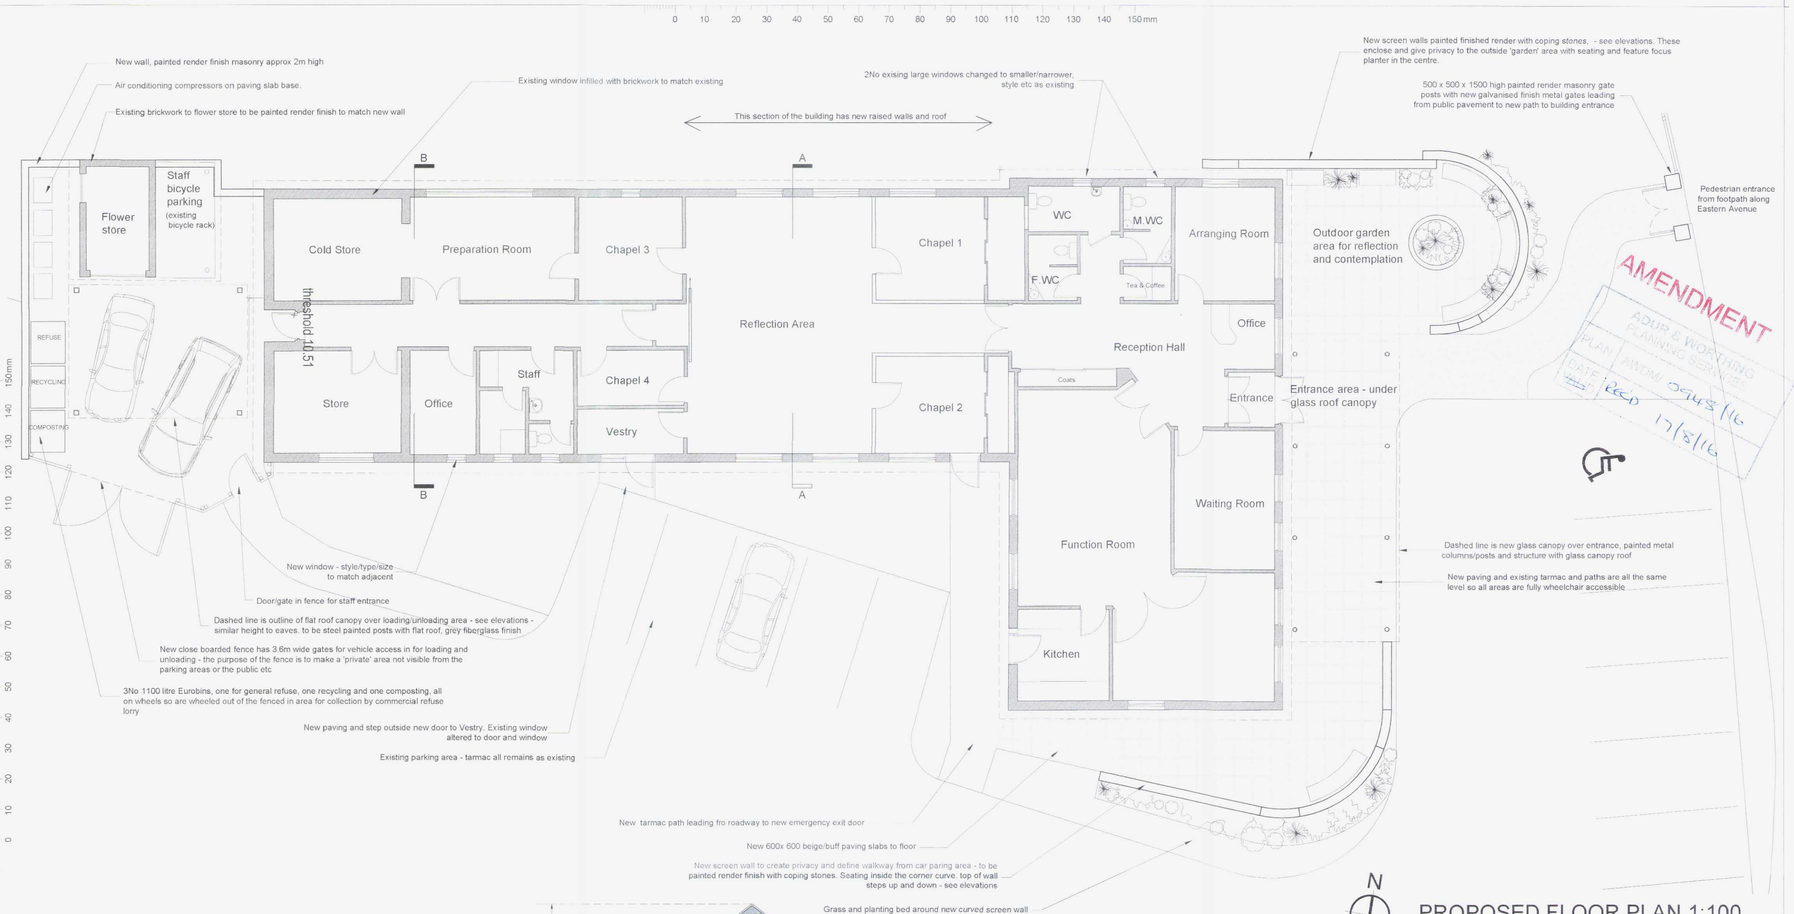


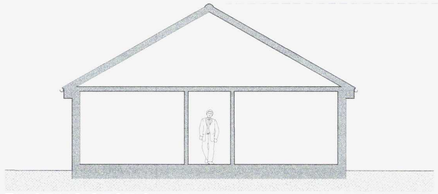

EXISTING SECTION BB 1:100

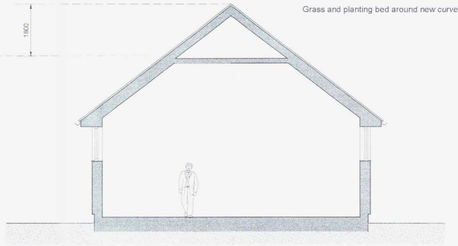

PROPOSED SECTION AA 1:100
Through new Reflection Area

N

PROPOSED FLOOR PLAN 1:100

SCALE 0 10m

REV.	DATE	DESCRIPTION	INITIAL
A	16.08.16	SCREEN WALLS ALTERED / REDUCED HEIGHT AND ADDITIONAL WALL ADDED TO ENCLOSE PLANTER FEATURE AND SEATING AREA IN CURVE OF PLANNING OFFICER REQUIRING DESIGN - REVISED AS SUBMITTED FOR PLANNING APPLICATION DRAWING	SB

ALL DIMENSIONS TO BE CHECKED WITH THE ARCHITECT PRIOR TO COMMENCING ANY WORKS
DIMENSIONS ARE TO BE TAKEN FROM FIGURED DIMENSIONS ONLY
DO NOT SCALE FROM DRAWING
DRAWING FOR PLANNING PURPOSES ONLY

CLIENT: HD Tribe Ltd

REVISION:

DESCRIPTION: Proposed Floor Plan and sections

NOTES:

RATHBONE • MILLER
ARCHITECTURE AND PLANNING PARTNERSHIP
First Floor, 39 High Street, Steyning, West Sussex, BN44 3YE
Telephone: 01903 879873
Facsimile: 01903 879874

SCALE:	DATE:	DRAWN:	PROJECT:	DRAWING NUMBER:	REVISION:
1:100@A2	June 2016		Conversion of Northbourne Medical Centre to Funeral Directors & Chapel of Rest	17377-126	A

© Copyright RATHBONE MILLER LIMITED