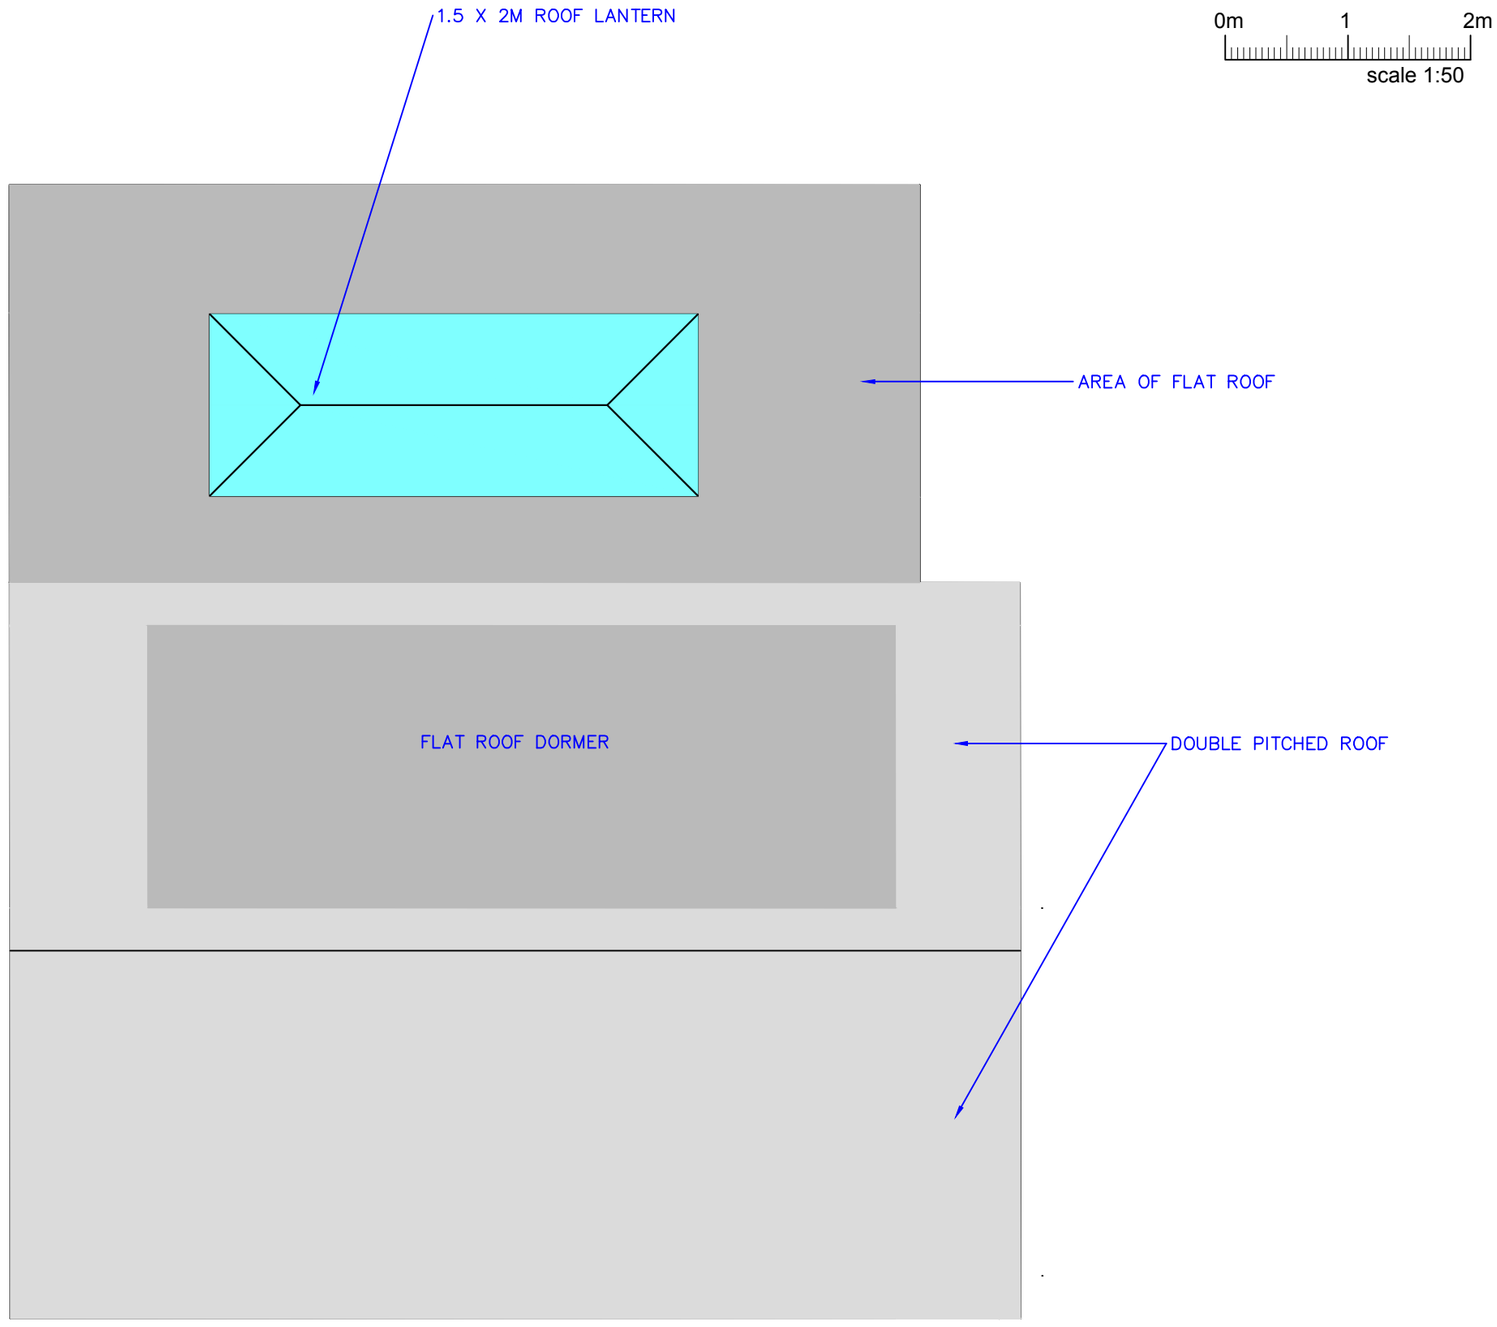


ROOF PLAN

0m 1 2m
scale 1:50

rev B 12225 updated

rev A 8125 client edits

REV	DATE	NATURE OF REVISION

REVISIONS

VILLAGE
DESIGN AND PLANNING
07444 875370
www.villagedesignandplanning.co.uk

CLIENT
Hyett Developments Limited

PROJECT
Proposed Dwelling adjoining
8 Holmbush Close
Shoreham–by–Sea
BN43 6TT

DRAWING TITLE
PROPOSED ROOF PLAN

DRAWN BY	DRAWING NO	
MCC	PROP 2	
SCALE	DATE	REVISION
1:50@ A3	12.11.24	B