
General Notes:

- All measurements are to be checked on site.

AMENDMENT

ADUR & WORTHING PLANNING SERVICES	
PLAN	AWDM/1425/17
DATE VALID	14 FEB 2018

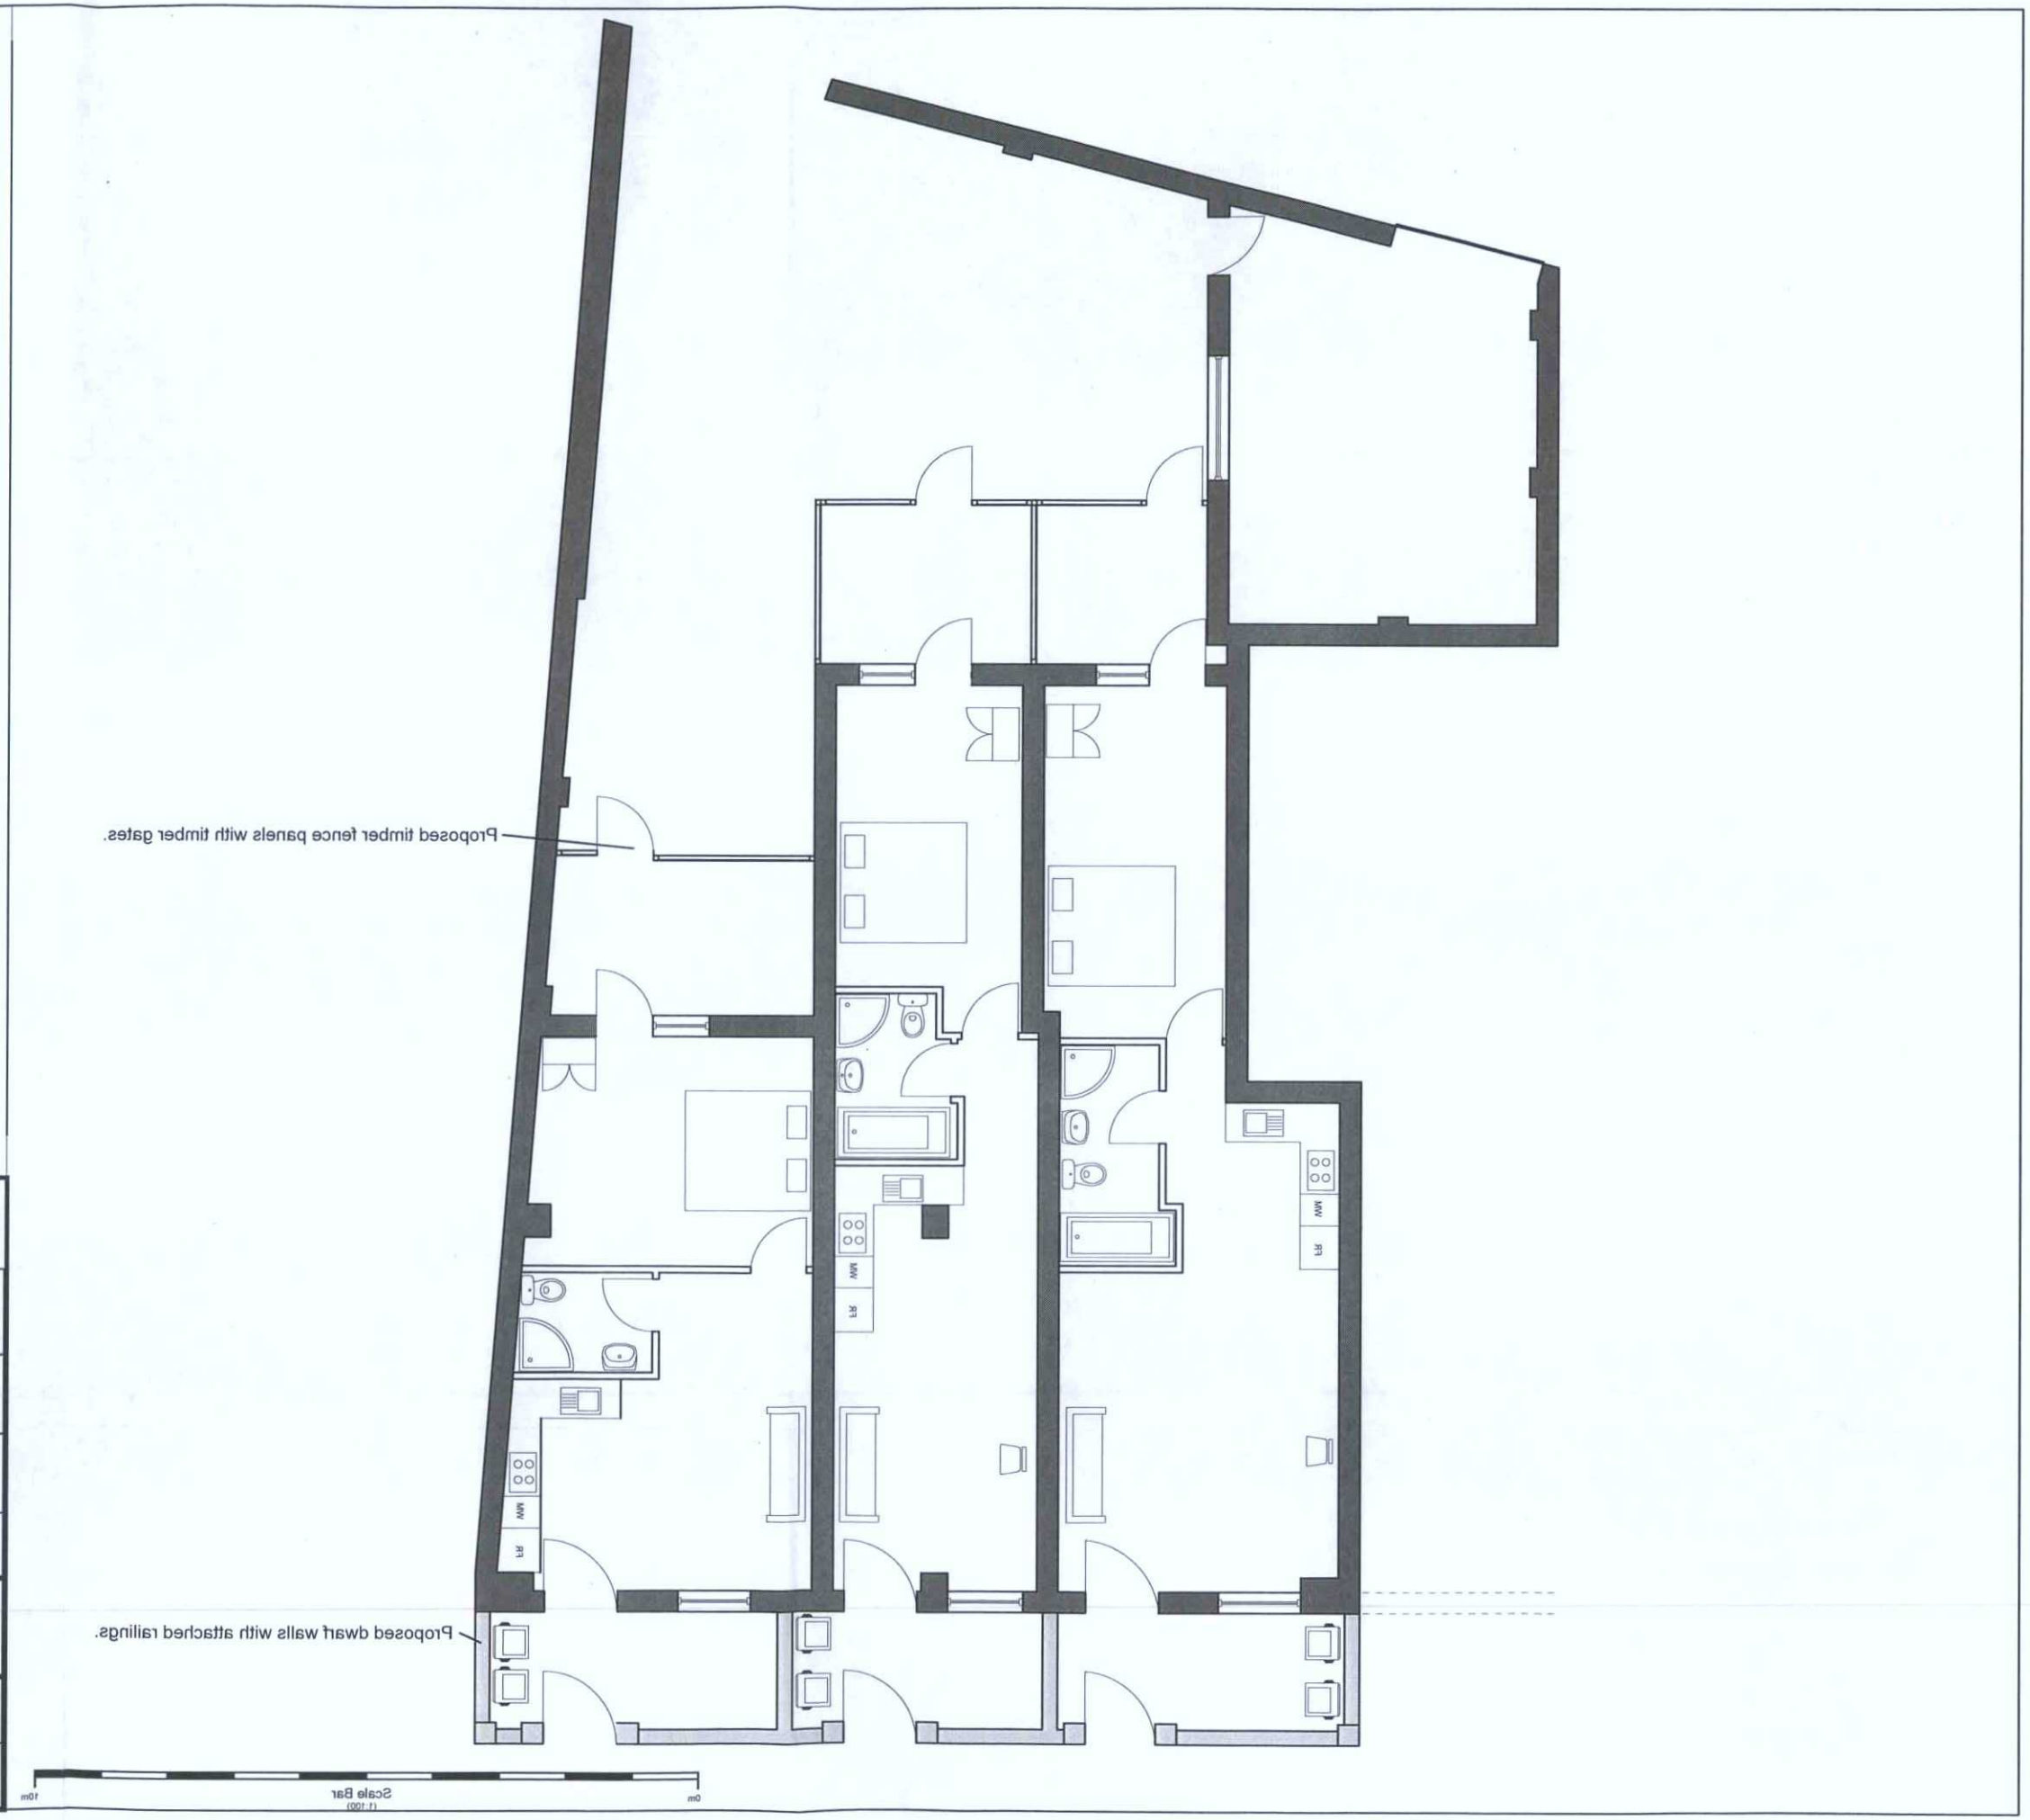

INFINITY SURVEYING LTD

Title: Proposed Floor Plan	
Address: South Street, Lancing	
Status: Planning Application Drawing	
Floor Level: N/A	
Drawing No. (ref): RP-02	Revision: N/A
Scale: 1:100 @ A3	Sheet: 1
Drawn by: LM	Date: 03.06.2017