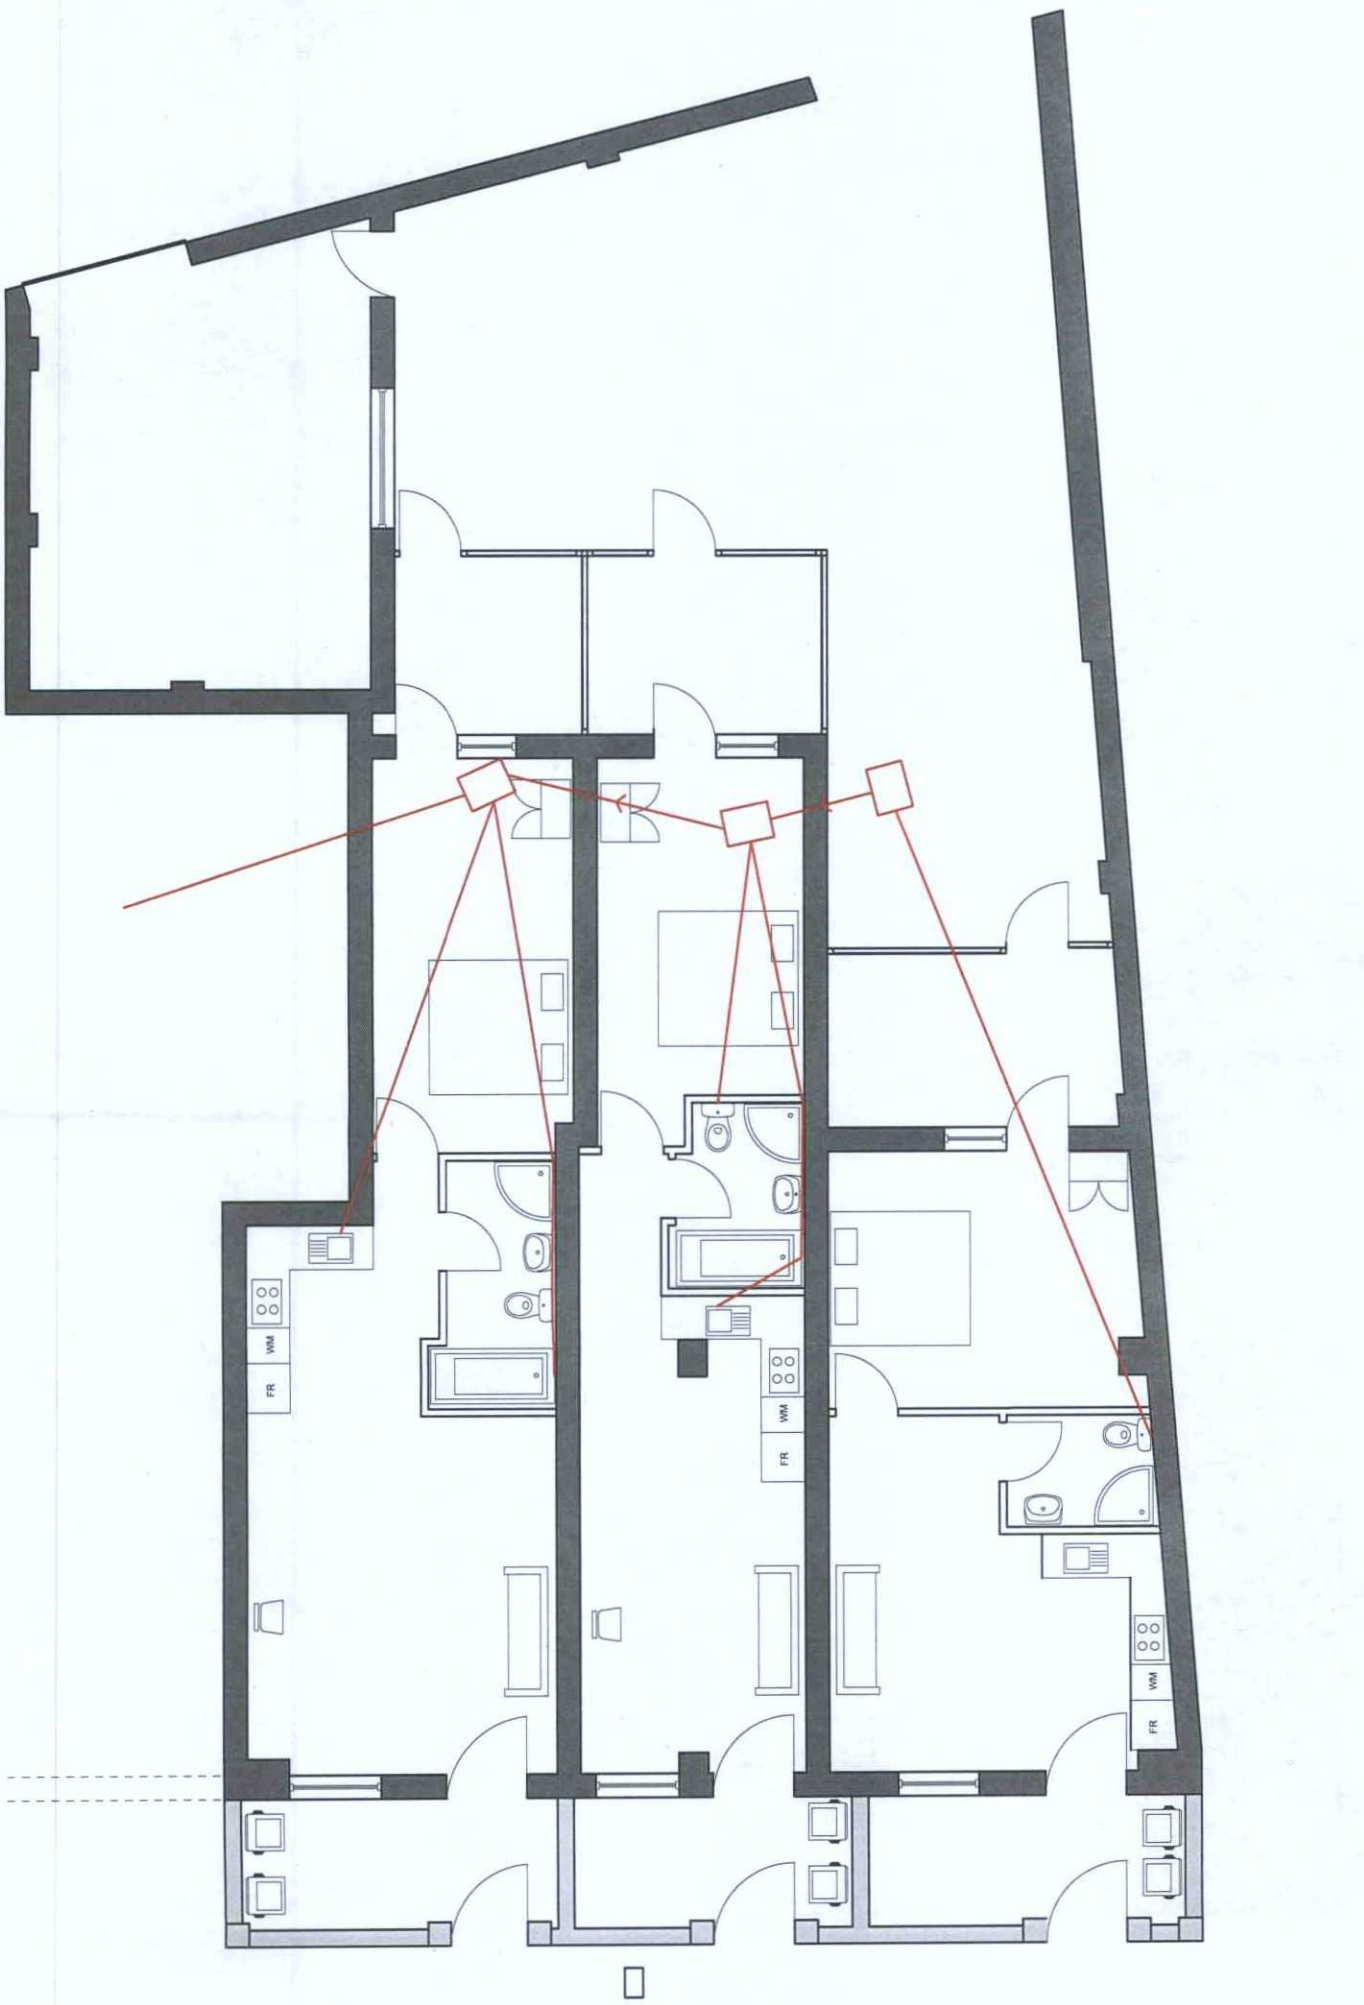


General Notes:

- All measurements are to be checked on site.
- The direction of drainage runs are to be confirmed. A drain survey is to be undertaken to confirm the layout of the underground drain runs.
- Internal inspection chambers subject to drain survey and drain build over agreement.

Scale Bar (1:100)
0m 10m

AMENDMENT

ADUR & WORTHING PLANNING SERVICES
PLAN AWDM/ 1426/17
DATE VALID 14 FEB 2018

INFINITY SURVEYING LTD

Title: Proposed Drainage System	
Address: South Street, Lancing	
Status: Planning Application Drawing	
Floor Level: N/A	
Drawing No. (ref): RP-04	Revision: N/A
Scale: 1:100 @ A3	Sheet: 1
Drawn by: LM	Date: 03.06.2017