
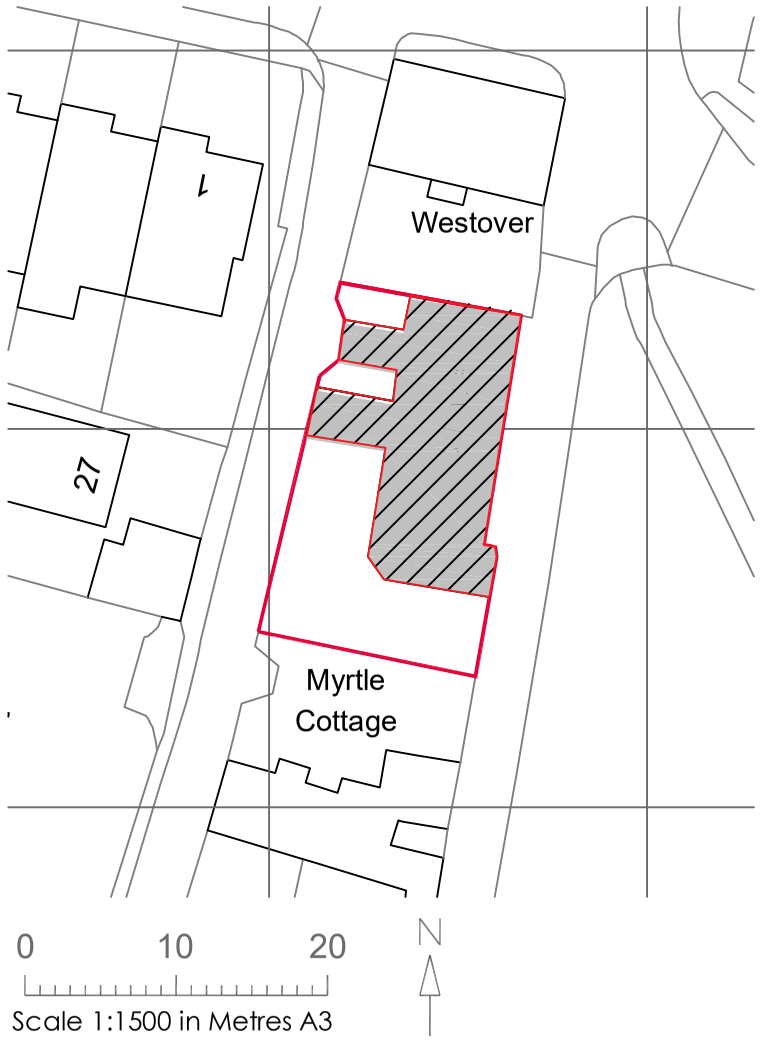


Scale 1:1500 in Metres A3

BIOCK PLAN

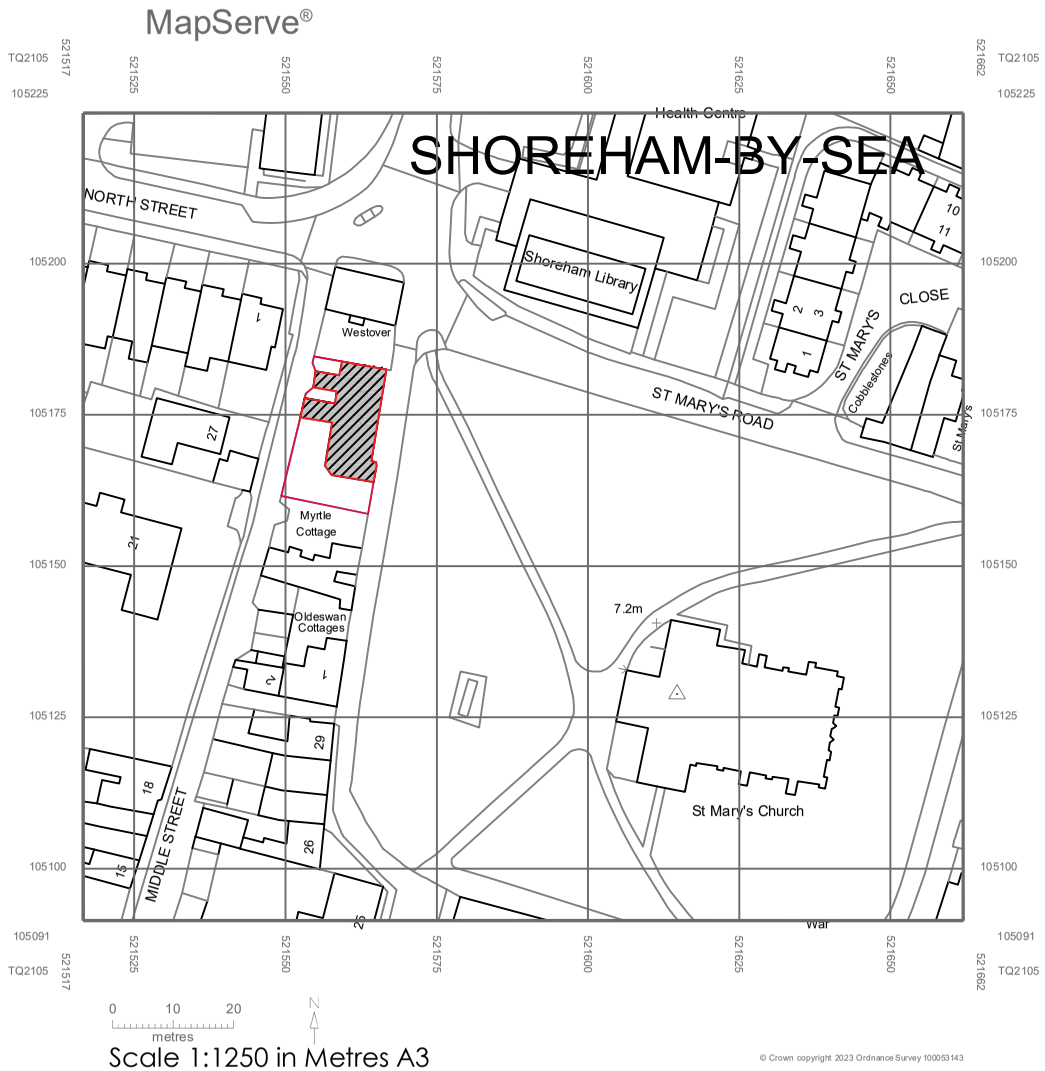

Scale 1:1250 in Metres A3

LOCATION PLAN

General Notes:

DO NOT SCALE FROM THIS DRAWING. Use figured dimensions only.

This drawing is the copyright of MacConvilles Limited and may be reproduced either in hard copy or electronic format for the internal use of the recipient in connection with this project only. This drawing may not be reproduced further nor amended or extracted from nor used for any other purpose without the prior written consent of MacConvilles Limited.

This drawing must be read in conjunction with all other related drawings and documentation. Any discrepancy in either must be reported immediately to MacConvilles Limited.

It is the contractor's responsibility to check all dimensions on site, any discrepancy to be reported immediately to MacConvilles Limited.

Details are representative only, size and final setting out to be verified on site, and subject to confirmation by relevant specialist subcontractor.

Full original record copies of issued drawings are kept at MacConvilles Limited.

MacConvilles Limited declares its moral rights to be identified as the authors of this drawing and any architectural work carried out in this project.

Original drawing source from Client ref: SN/SP/001 & SN/LP001

Notes:

N

Drawing Status
FOR PLANNING

Rev	Description	By	Date
-	-	-	-

MacConvilles
MacConvilles Limited
Heversham House
20-22 Boundary Road
Hove
East Sussex
BN3 4EF
T +44 (0) 1273 692611
E mail@macconvilles.com
W www.macconvilles.com
RICS

Client:
The Diocese of Chichester

Project Address:
The Vicarage, 33 Church Street, Shoreham-by-Sea, BN43 5DQ

Project Title
Proposed window and door replacements

Drawing Title
LOCATION PLAN & BLOCK SITE PLAN

Scale @ A3	Drawn	Checked	Date
1:1250 & 1:500	SO	SO/KB	25.07.23

Project	Originator	Zone	Job no.
26415	- Client	- N/A	26415

Level	Type	Role	Sheet Number	Revision Date
N/A	- DR	- B	- 1 of 1	**25.07.23**

Drawing Number: **26415 / 005**
Revision -