



GROUND FLOOR PLAN 1:50

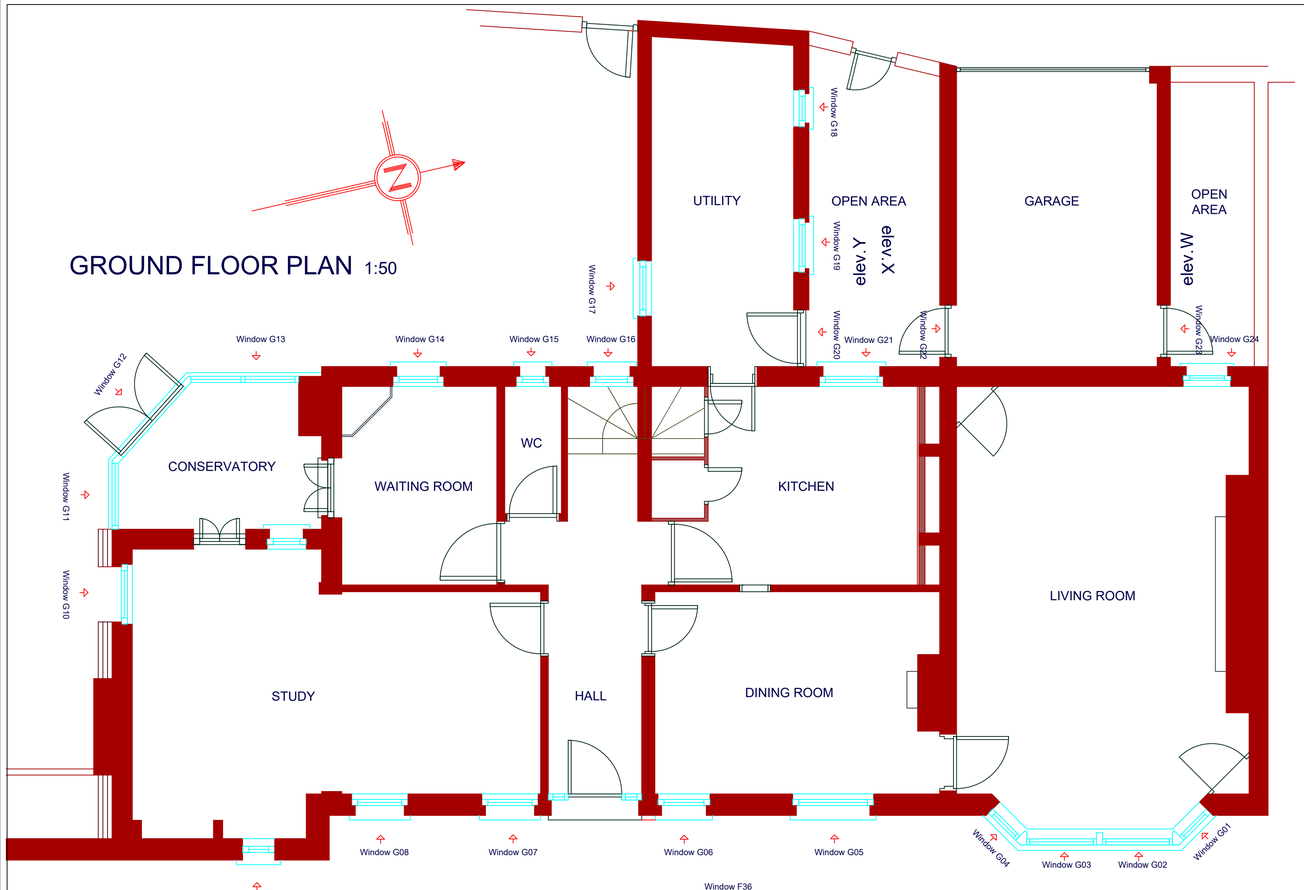

FIRST FLOOR PLAN 1:50

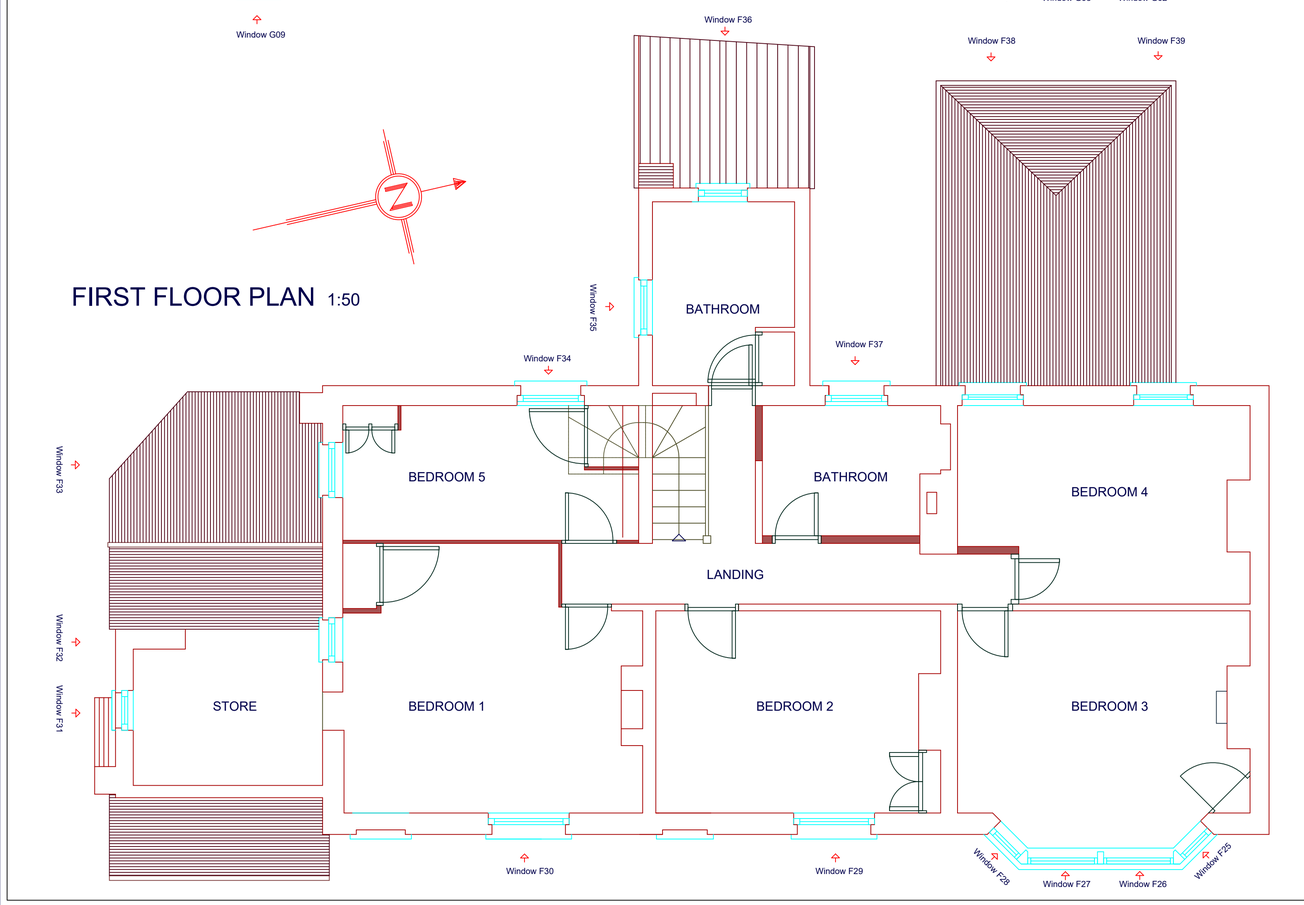


EAST ELEVATION 1:100 EXISTING



WEST ELEVATION 1:100 EXISTING




SOUTH ELEVATION 1:100 EXISTING

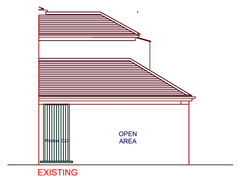


EXISTING

ELEVATION 'W' 1:100

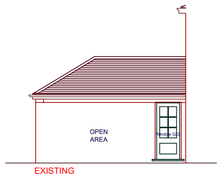

EXISTING

ELEVATION 'X' 1:100

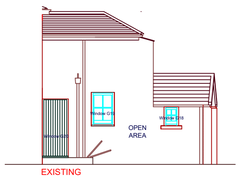

EXISTING

ELEVATION 'Y' 1:100

Scale 1:100 in Metres

0 1 2 3 4 5 10

Scale 1:50 in Metres

0 1 2 3 4 5

General Notes:

DO NOT SCALE FROM THIS DRAWING. Use figured dimensions only.

This drawing is the copyright of MacConvilles Limited and may be reproduced either in hard copy or electronic format for the internal use of the recipient in connection with this project only. This drawing may not be reproduced further nor amended or extracted from nor used for any other purpose without the prior written consent of MacConvilles Limited.

This drawing must be read in conjunction with all other related drawings and documentation. Any discrepancy in either must be reported immediately to MacConvilles Limited.

It is the contractor's responeibility to check all dimensions on site, any discrepancy to be reported immediately to MacConvilles Limited.

Details are representative only, size and final aetting out to be verified on site, and subject to confirmation by relevant specialist subcontractor.

Full original record copies of issued drawings are kept at MacConvilles Limited.

MacConvilles Limited declares its moral rights to be identified as the authors of this drawing and any architectural work carried out in this project.

Original drawing source from Client ref: SN/GA/001 dated 08.06.2017

Notes:

Timber frame replacement windows, windows painted white to match existing, performance of paint to be agreed with the Client. Perimeters finished with suitable sealant to prevent water ingress, colour to match paint.

Finish, openers and proportions of window frames, glazed panels and casement and sash joinery to match existing configurations and to suitable sections and details from Berco Herritage Slim-Line range (or similar approved by the Client).

Glazing, double glazed: to achieve minimum building regulation requirements with 1.6W/m2K U Value & 0.6 g-Value (review values to any amendments to the regulations). Any obscured glazing is to be matched to existing.

Ironmongery to suit window suppliers range agree security and retractor requirements with the Client, external components suitable for coastal location.

Shutters retained but where rotten replaced to match existing. Shutter colours to match existing.

Drawing Status

FOR PLANNING

Rev	Description	By	Date
A	Window G12 Updated	AK	10.11.23

MacConvilles

MacConvilles Limited
Heversham House
20-22 Boundary Road
Hove
East Sussex
BN3 4EF
T +44 (0) 1273 692611
E mail@macconvilles.com
W www.macconvilles.com

RICS

Client:
The Diocese of Chichester

Project Address:
The Vicarage, 33 Church Street, Shoreham-by-Sea, BN43 5DQ

Project Title
Proposed window and door replacements

Drawing Title
Existing Elevations

Scale @ A1	Drawn	Checked	Date
1:50 & 1:100	SO	SO/KB	25.07.23

Project	Originator	Zone	Job no.
26415	– Client	– N/A	26415

Level	Type	Role	Sheet Number	Revision Date
N/A	– DR	– B	– 1 of 1	**10.11.23**

Drawing Number: **26415 / 001**

Revision **A**