Location Plan

Site Address: **8, Gordon Road, Lancing, BN15 9LP**

PlanningPortal

Date Produced: **23-Dec-2024**

Scale: **1:1250 @A4**

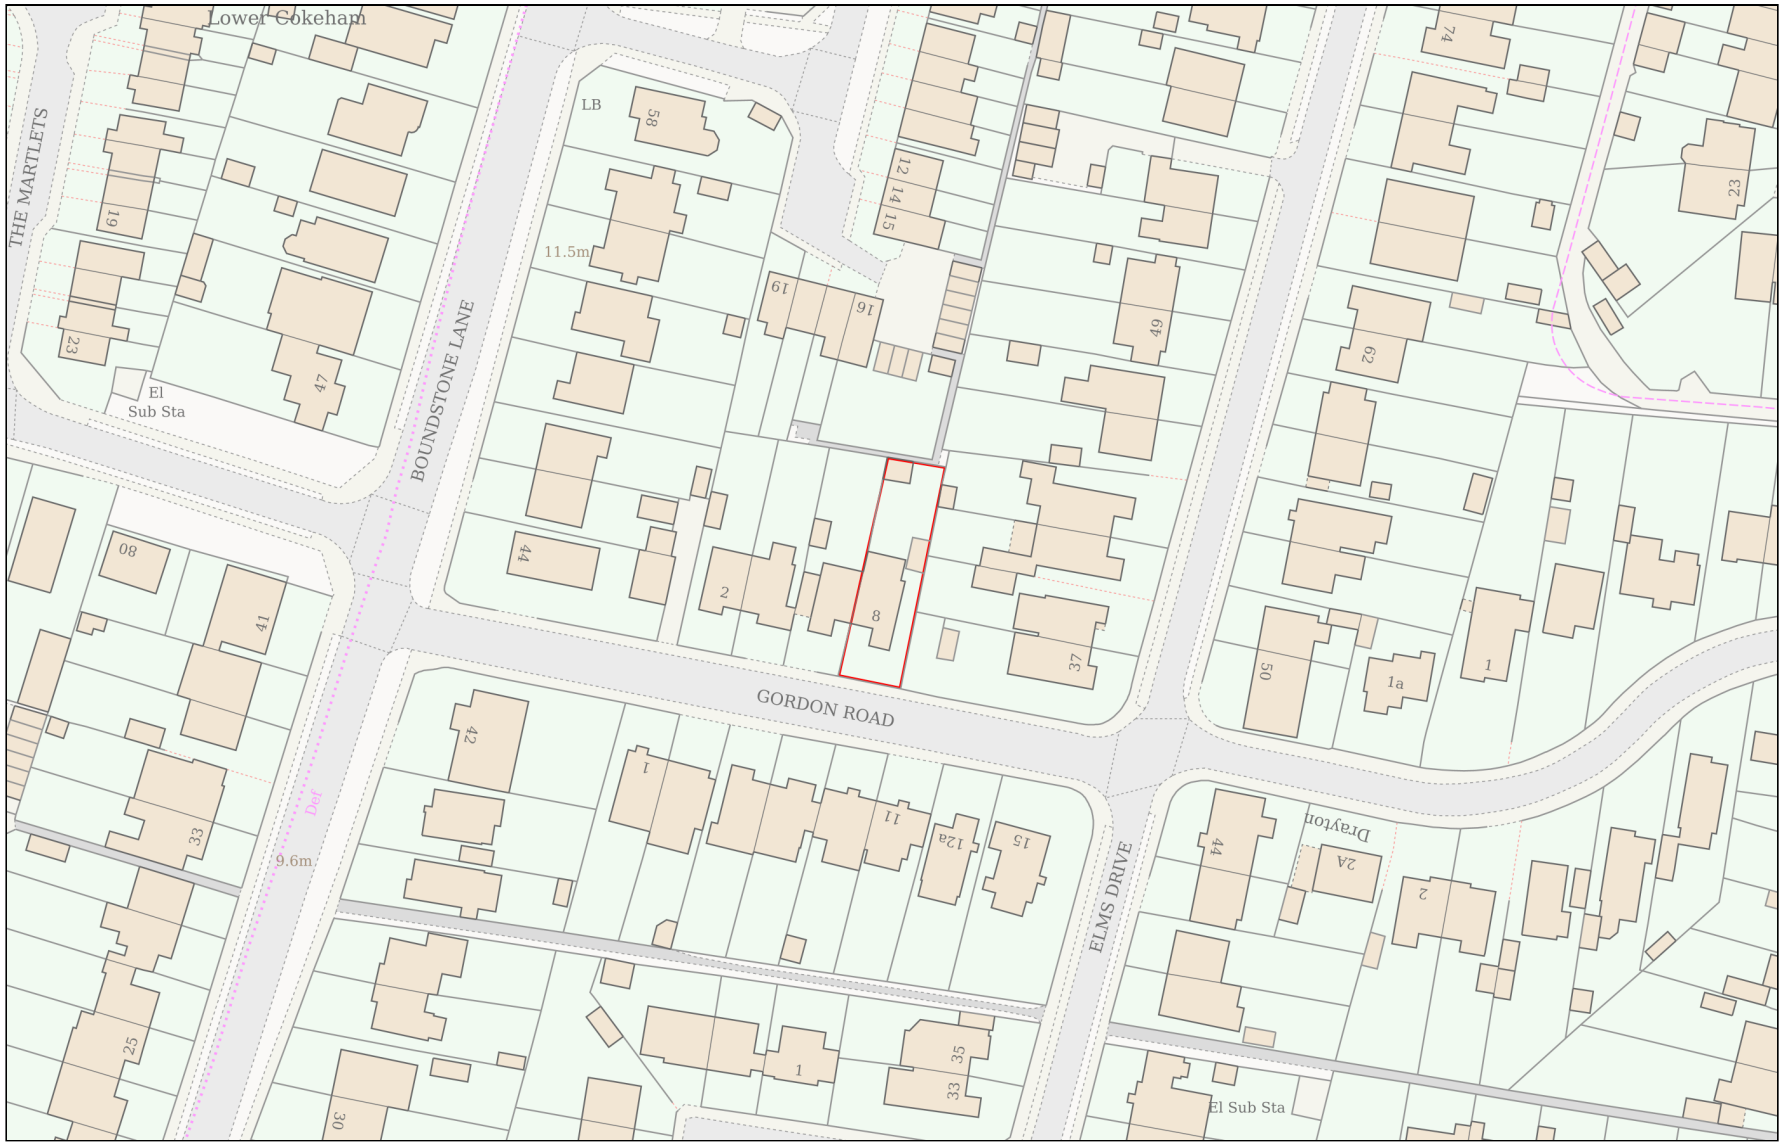

Planning Portal Reference: **PP-13660918v1**

Powered By TerraQuest

© Crown copyright and database rights 2024 OS 100042766