

EXISTING SIDE [WEST] ELEVATION

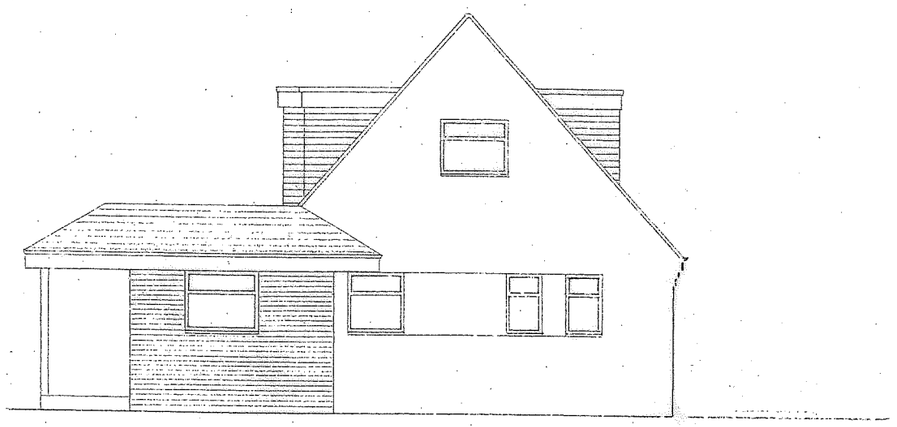

PROPOSED SIDE [WEST] ELEVATION

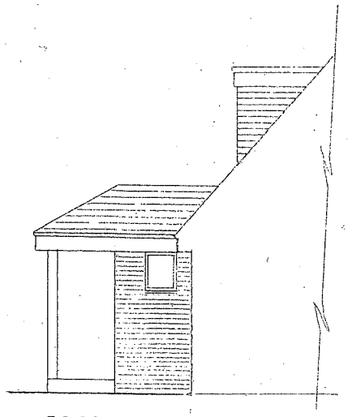

PROPOSED
EAST ELEVATION

SCALE BAR @ A3

14.04.2021

*FRONT EXTENSION DELETED

DWG. No. 3 A

33 CROSHAW CLOSE
LANCING

PROPOSED: ALTERATIONS —
ELEVATIONS — EXST'G. & PROPOSED

DRAWN BY:
ALAN R. WOOD
75 WESTBOURNE STREET
HOVE BN3 5PF
Tel: 01273 770602

SCALE: 1:100

DATED: FEB. 2021