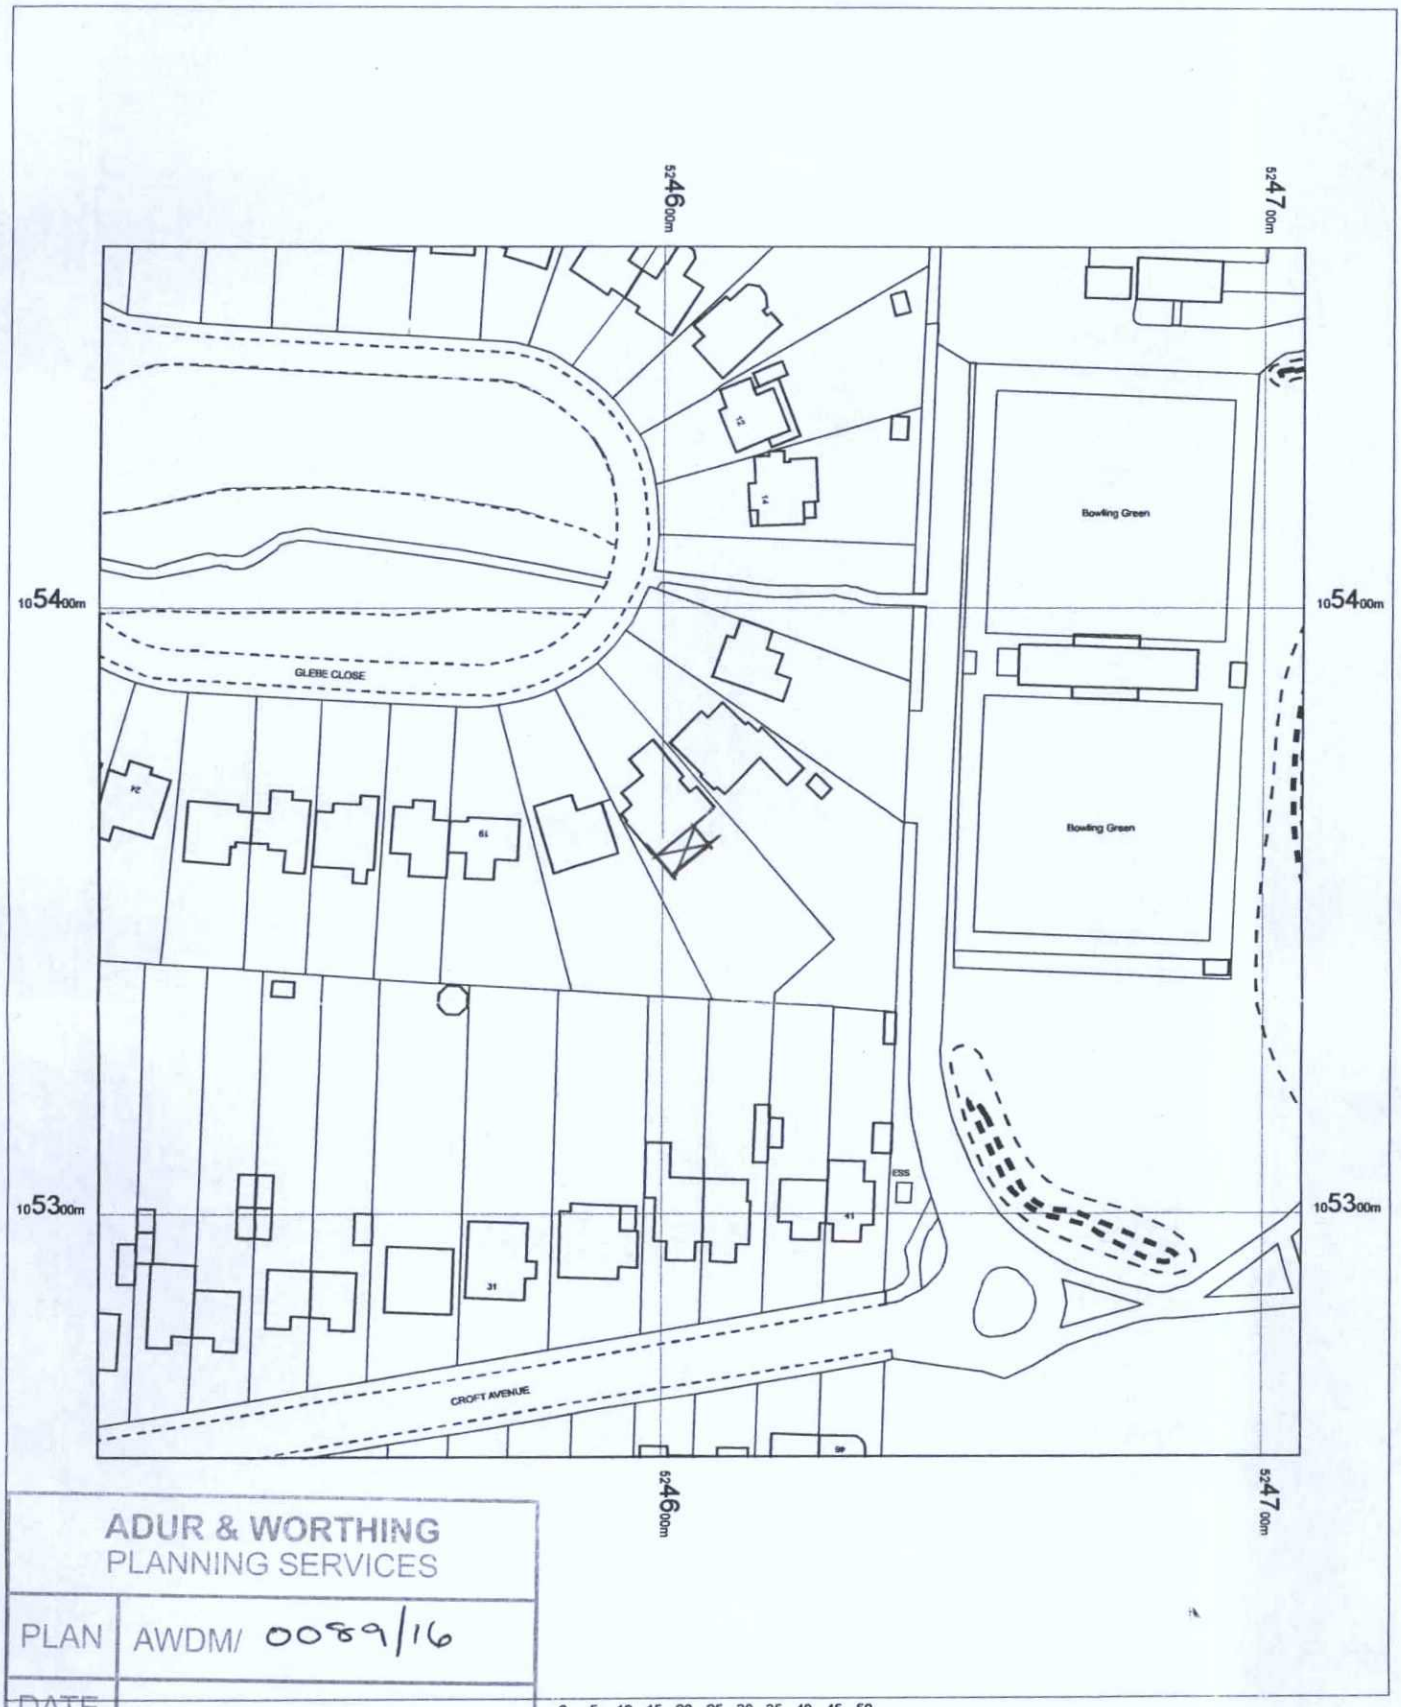


ADUR & WORTHING
PLANNING SERVICES

PLAN	AWDM/ 0089/16
DATE VALID	10 FEB 2016

0 5 10 15 20 25 30 35 40 45 50
m

N

OS MasterMap 1250/2500/10000 scale
18 January 2016, ID: BW1-00494023
www.blackwellmapping.co.uk

1:1250 scale print at A4, Centre: 524606 E, 105360 N

©Crown Copyright Ordnance Survey. Licence no. 100041040

Mapping sourced from Ordnance Survey

BLACKWELL'S
www.blackwellmapping.co.uk
TEL: 0113 245 2623
maps.leeds@blackwell.co.uk