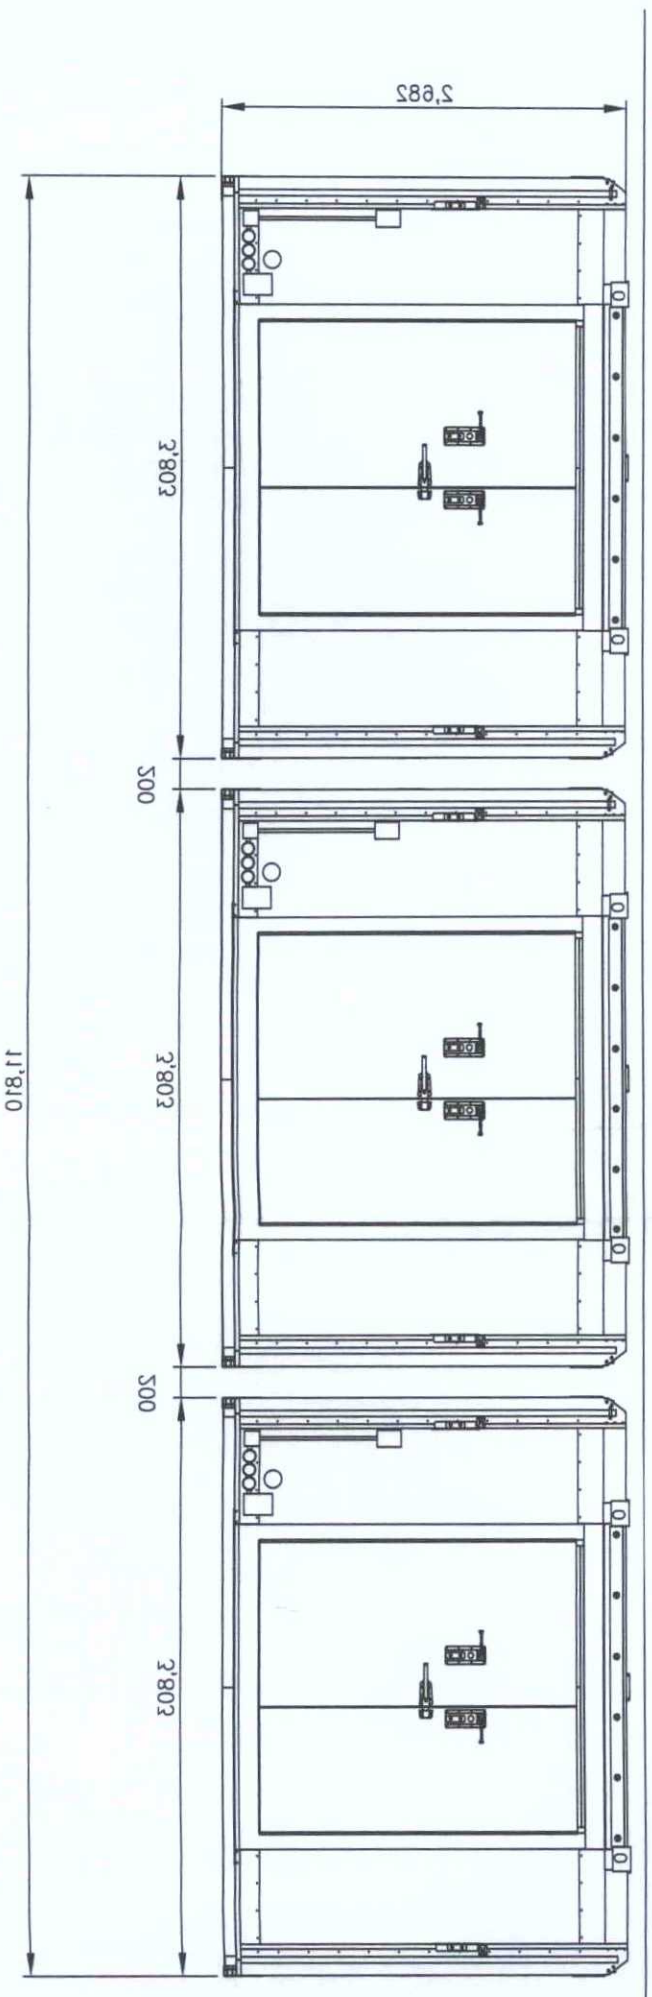

FRONT ELEVATION
SCALE @ 1:50

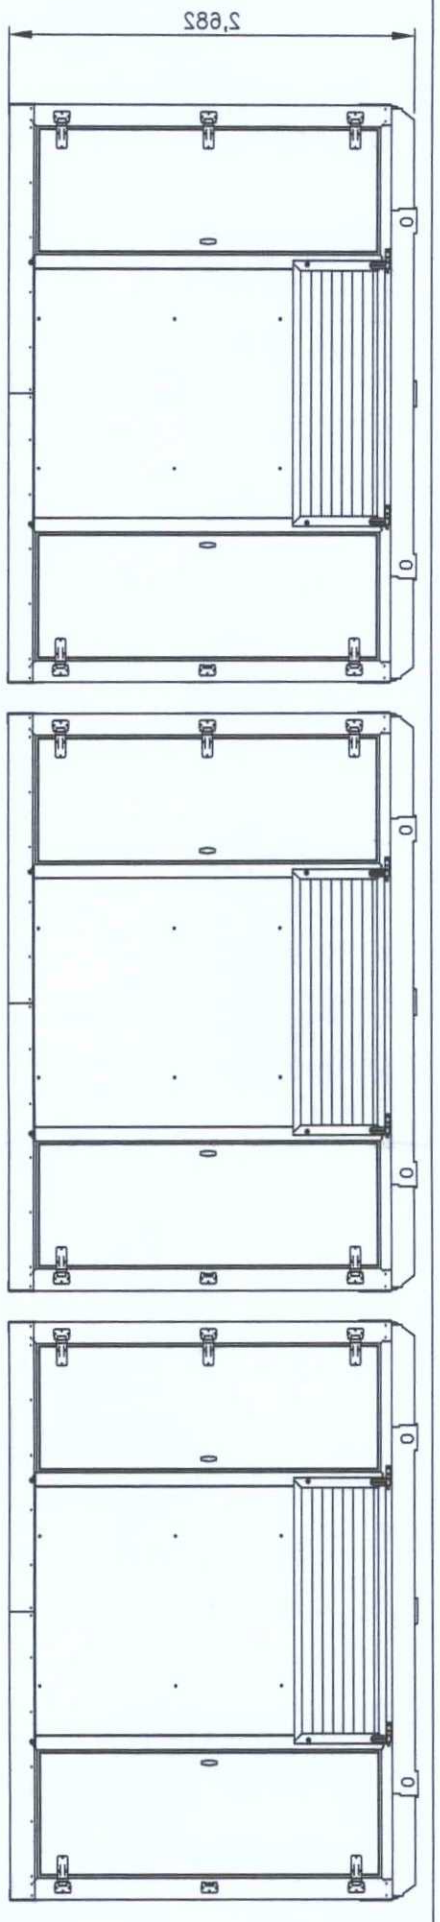

REAR ELEVATION
SCALE @ 1:50

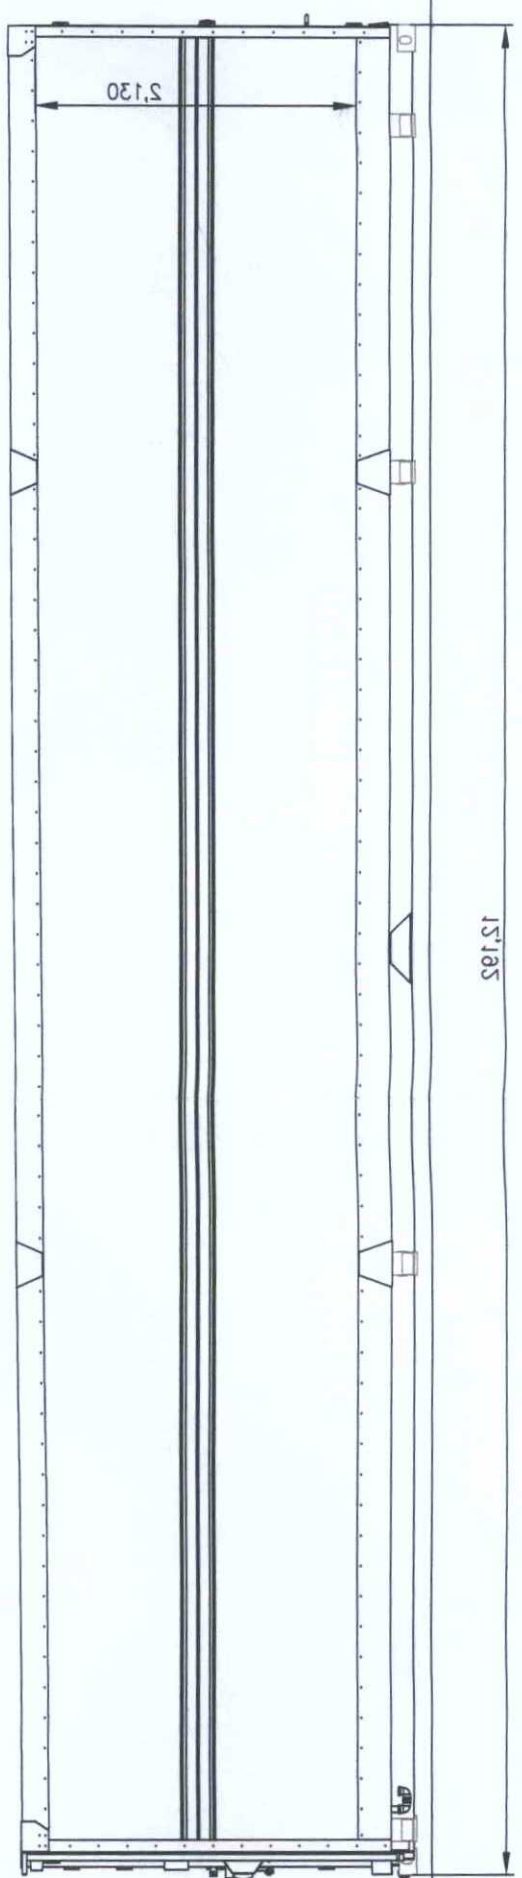

SIDE ELEVATION
SCALE @ 1:50

WORTHING BOROUGH COUNCIL
- 2 MAR 2009
BUILDING CONTROL APPROVED

DEPOSITED
08/10/08
TP. REF. No.
WB/08/1813/FUL

BOROUGH OF WORTHING

Design Office
Engineering P.U. Worthing

GlaxoSmithKline

TITLE:
THREE REFRIGERATION UNITE
LOCATION A
ELEVATIONS

REV.	DATE	DESCRIPTION	BY	CHK'D	APP'D
A.					
REV.					
REV.					
REV.					
REV.					

DRG. TYPE: CA
SCALE: 1:50 @A3
DATE: 1.12.08
JOB No: GB12.08.02
DRAWN BY: rjp

DRAWING No.
BW0207
SHEET 1 of 1

STATUS:
PROPOSED

REV:

This drawing is confidential and
The property of GlaxoSmithKline
it must not be copied
Reproduced or lent to
Third parties without written
Authority first being obtained

PLANNING OFFICE COPY