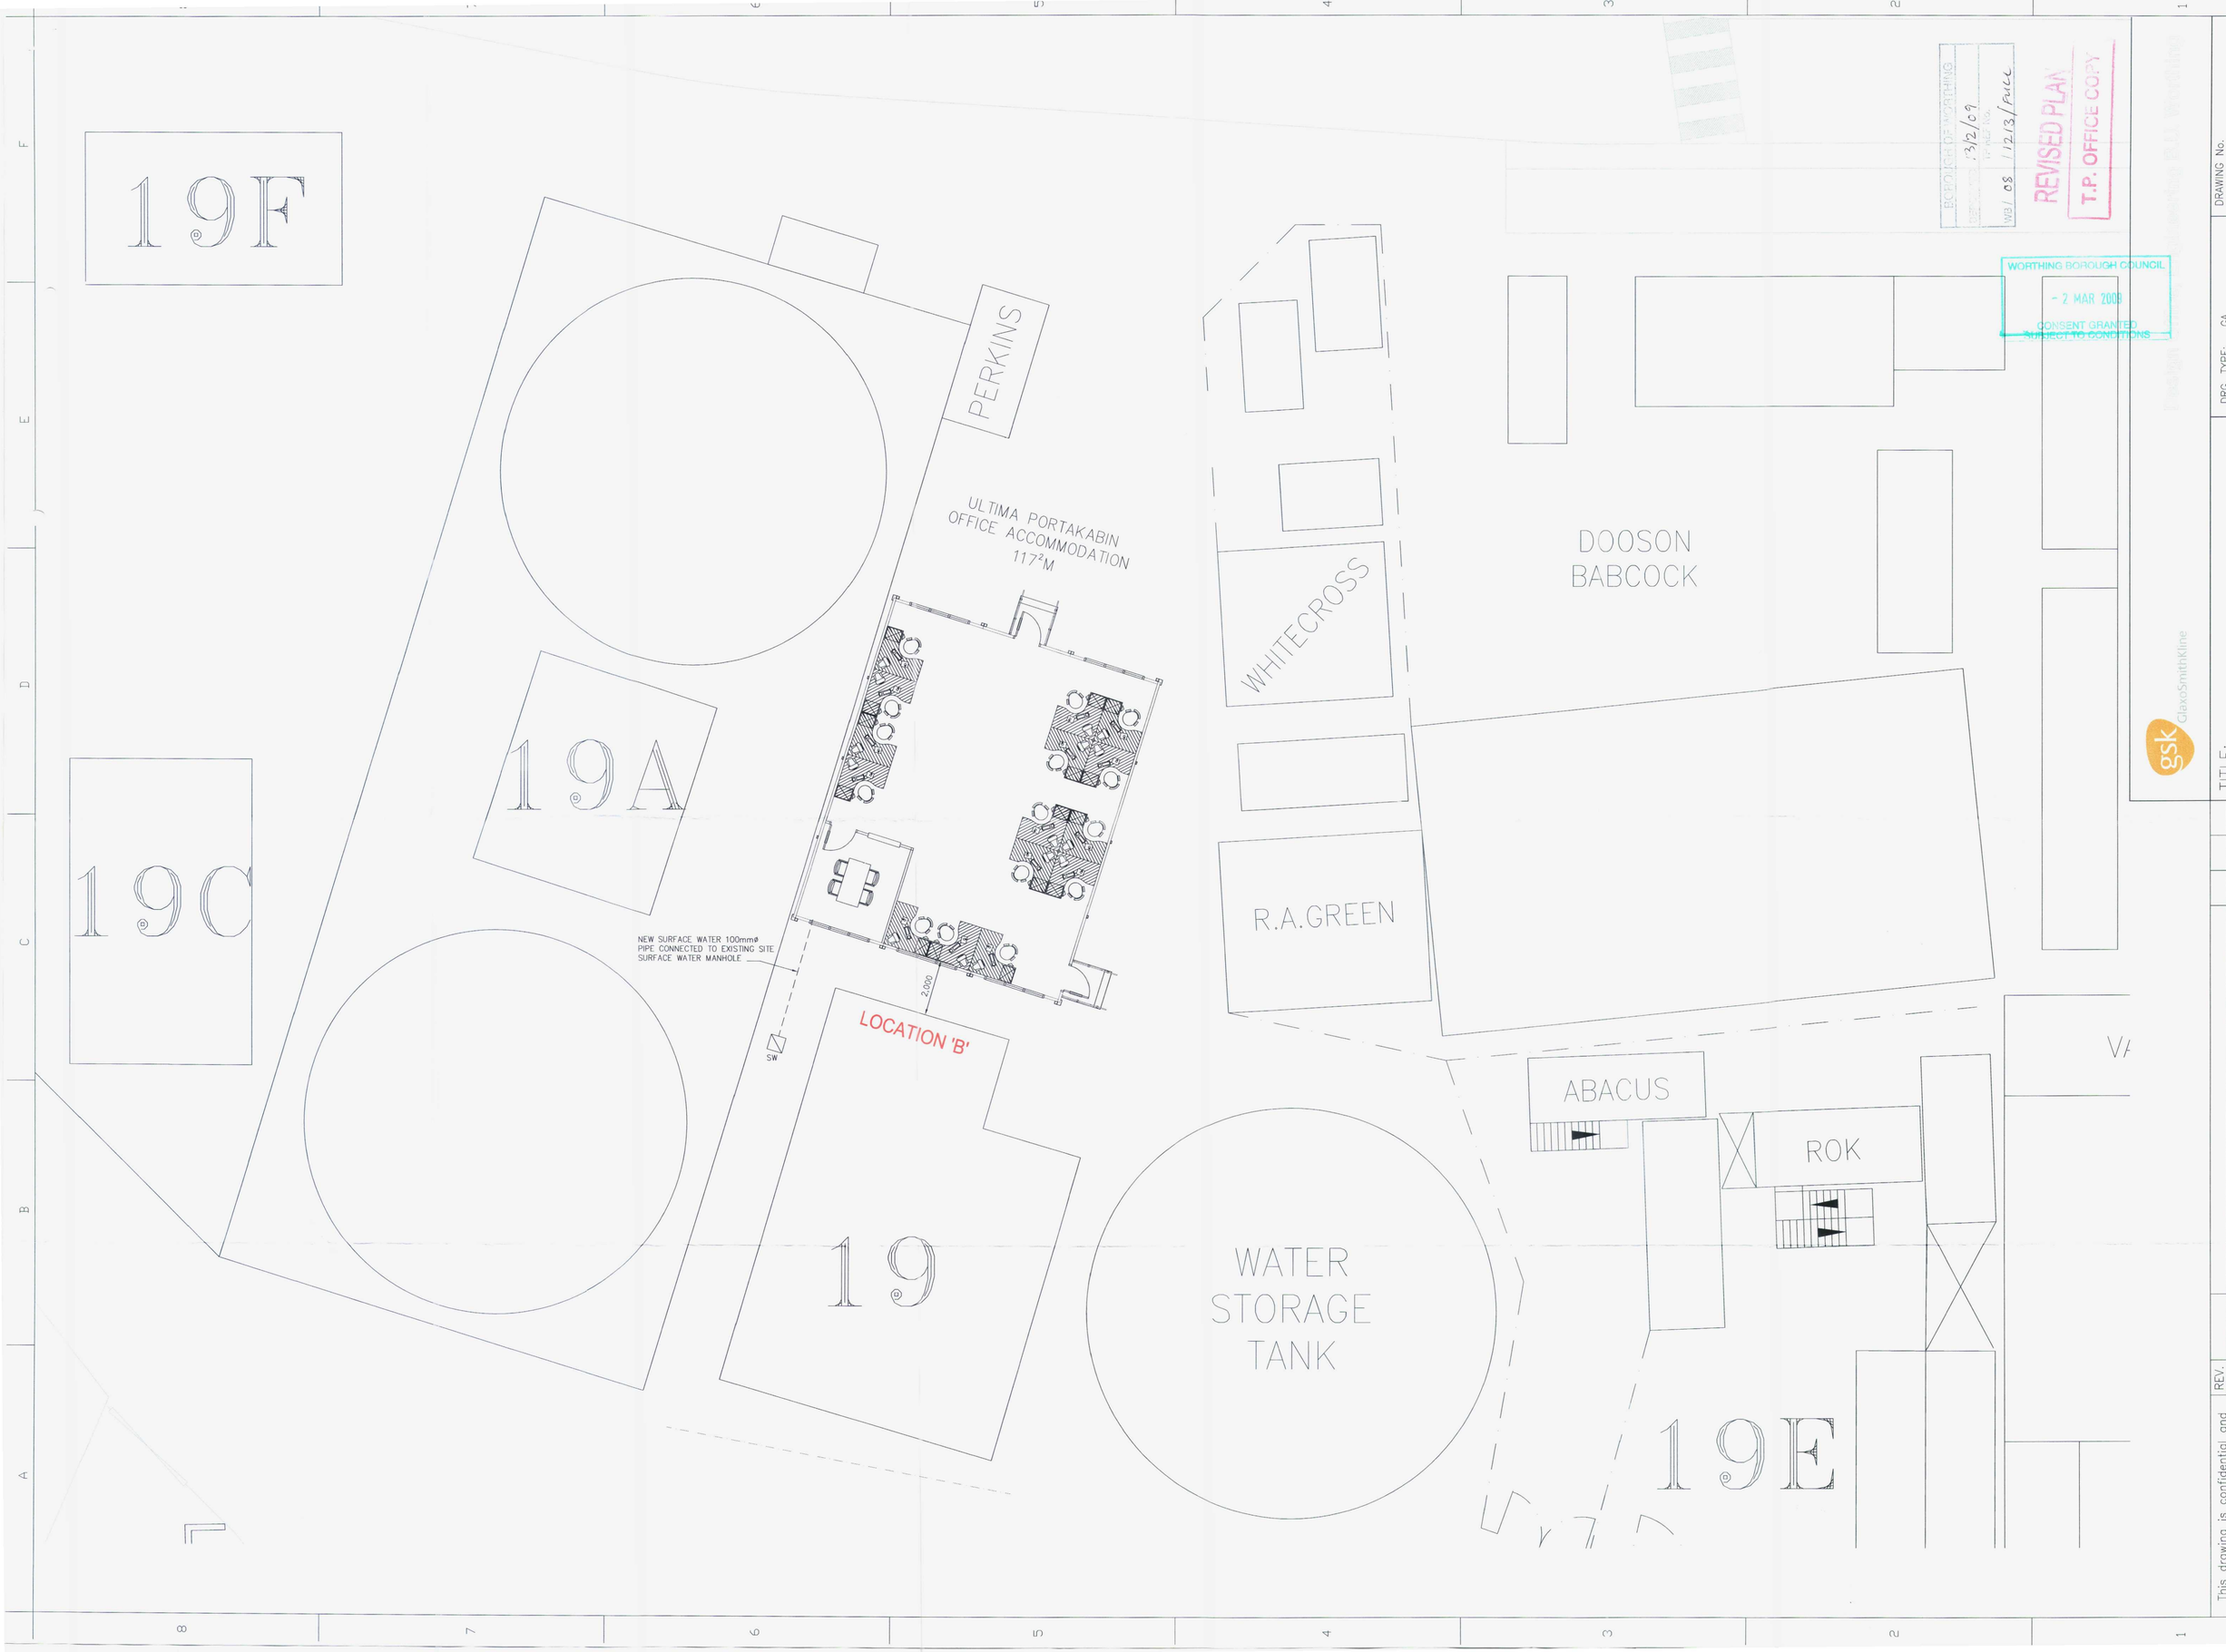

DRAWING No. B.W.0203
SHEET 1of1
STATUS: PROPOSED
REV: B

DRG. TYPE: GA
SCALE: 1:100 @ A1
DATE: 26.11.08
JOB No:
DRAWN BY: rjp

TITLE:
PORTAKABIN OFFICE
LOCATION B
NORTH BUILDING 19

REV.	DATE	DESCRIPTION	BY	CHK.D	APP.D
B	2.2.09	CHANGE TO ULTIMA RANGE	rjp		
A	22.12.08	NEW SURFACE WATER PIPE ADDED	rjp		

This drawing is confidential and
The property of GlaxoSmithKline
It must not be copied
Reproduced or lent to
Third parties without written
Authority first being obtained