T.P. OFFICE COPY

RevNo	Revision note	Date	Signature	Checked

BOROUGH OF WORTHING
DEPOSITED 17.7.08
TP REF. NO.
WB / 08 / 0388/ [illegible]
REVISED PLAN
WORTHING BOROUGH COUNCIL
22 SEP 2008
CONSENT [illegible]
SUBJECT [illegible]

92 NEWLAND ROAD WORTHING

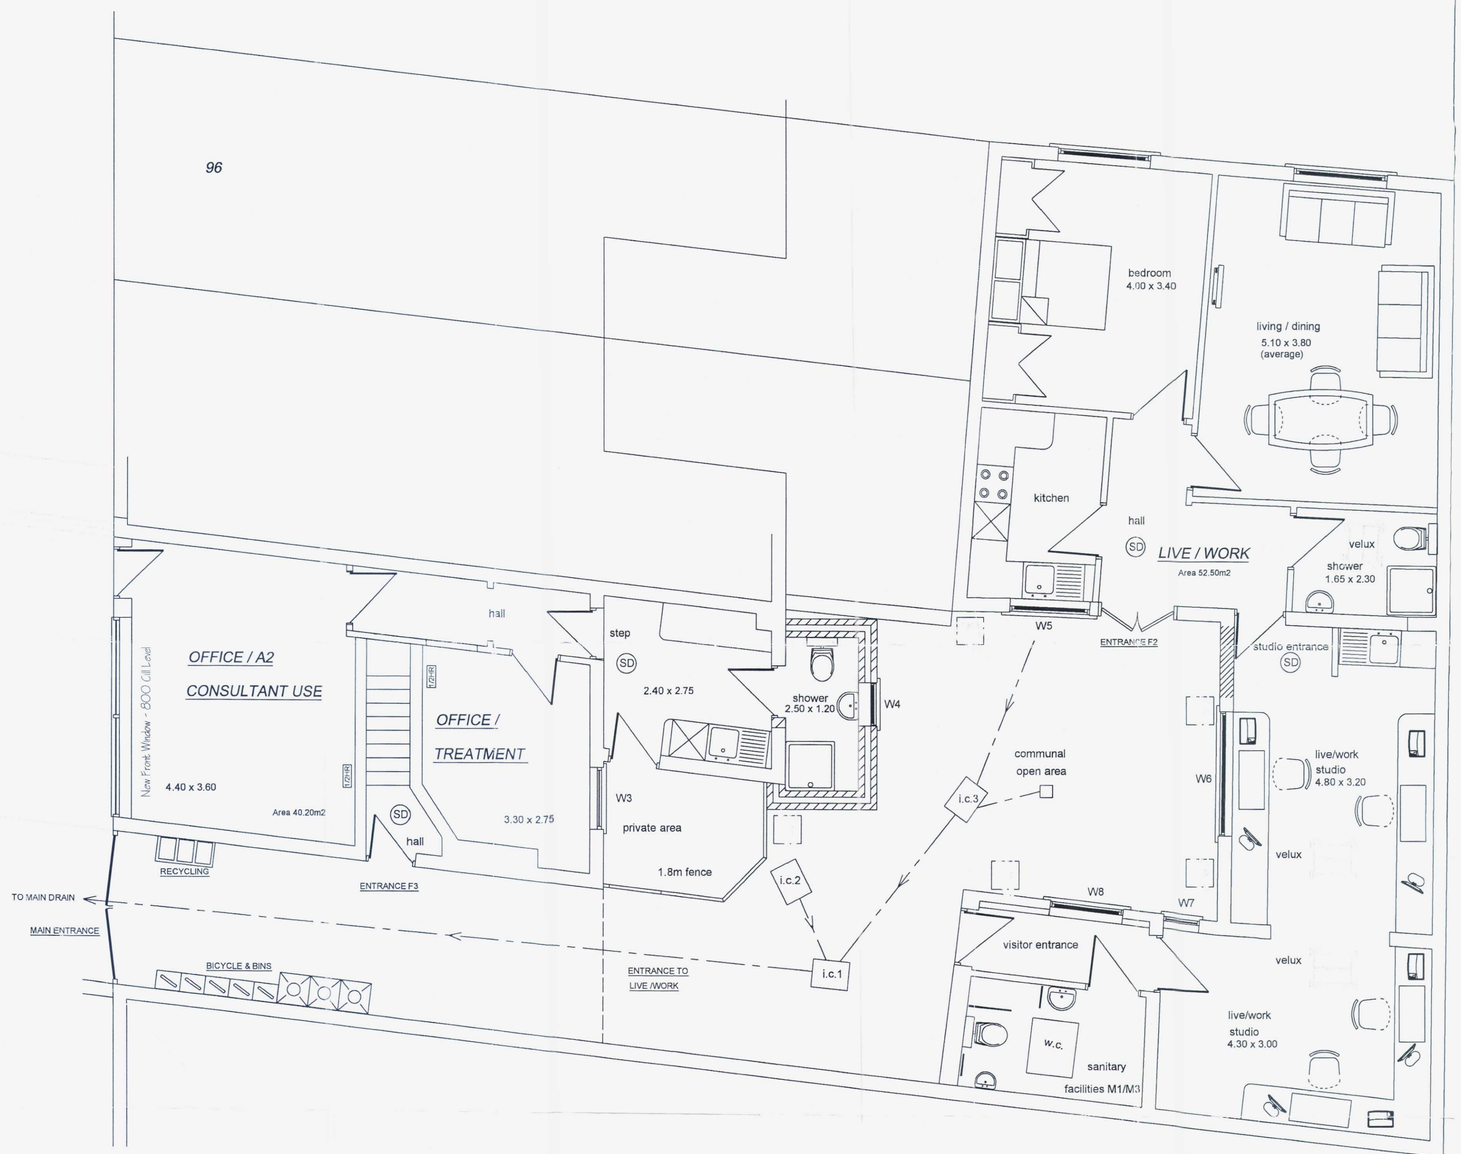

LIVE / WORK LAYOUT DETAILS



EXISTING EAST ELEVATION



WEST ELEVATION FLAT 2



NORTH ELEVATION (STUDIO)



EAST ELEVATION

02-07-08 ANRPL/4A

92 NEWLAND RD. LAYOUT GF

FIRE PRECAUTIONS - KEY	
SD	MAINS OPERATED INTERLINKED SMOKE ALARM SYSTEM CEILING MOUNTED IONISATION SMOKE DETECTOR ALL UNITS TO HAVE BATTERY BACKUP. ALL TO COMPLY WITH BS 5446. Pt1.
1/2HR	1/2 HR FIRE RESISTING CONSTRUCTION

PROPOSED GROUND FLOOR LAYOUT

Itemref	Quantity	Title/Name, designation, material, dimension etc	Article No./Reference

Drawn	Checked	Approved	Filename	Date	Scale
MOB			92 NEWLAND PLANS_GF	07/08	1:50

92 NEWLAND ROAD
WORTHING, W. SUSSEX

Client: MR. J. MASSIE

LAYOUT OF GROUND FLOOR | Edition | Sheet