


Notes
All details are indicative only. All dimensions to be checked on site by contractor prior to commencement of works. Any discrepancies in drawings to be reported to SYR CONSULTANTS.

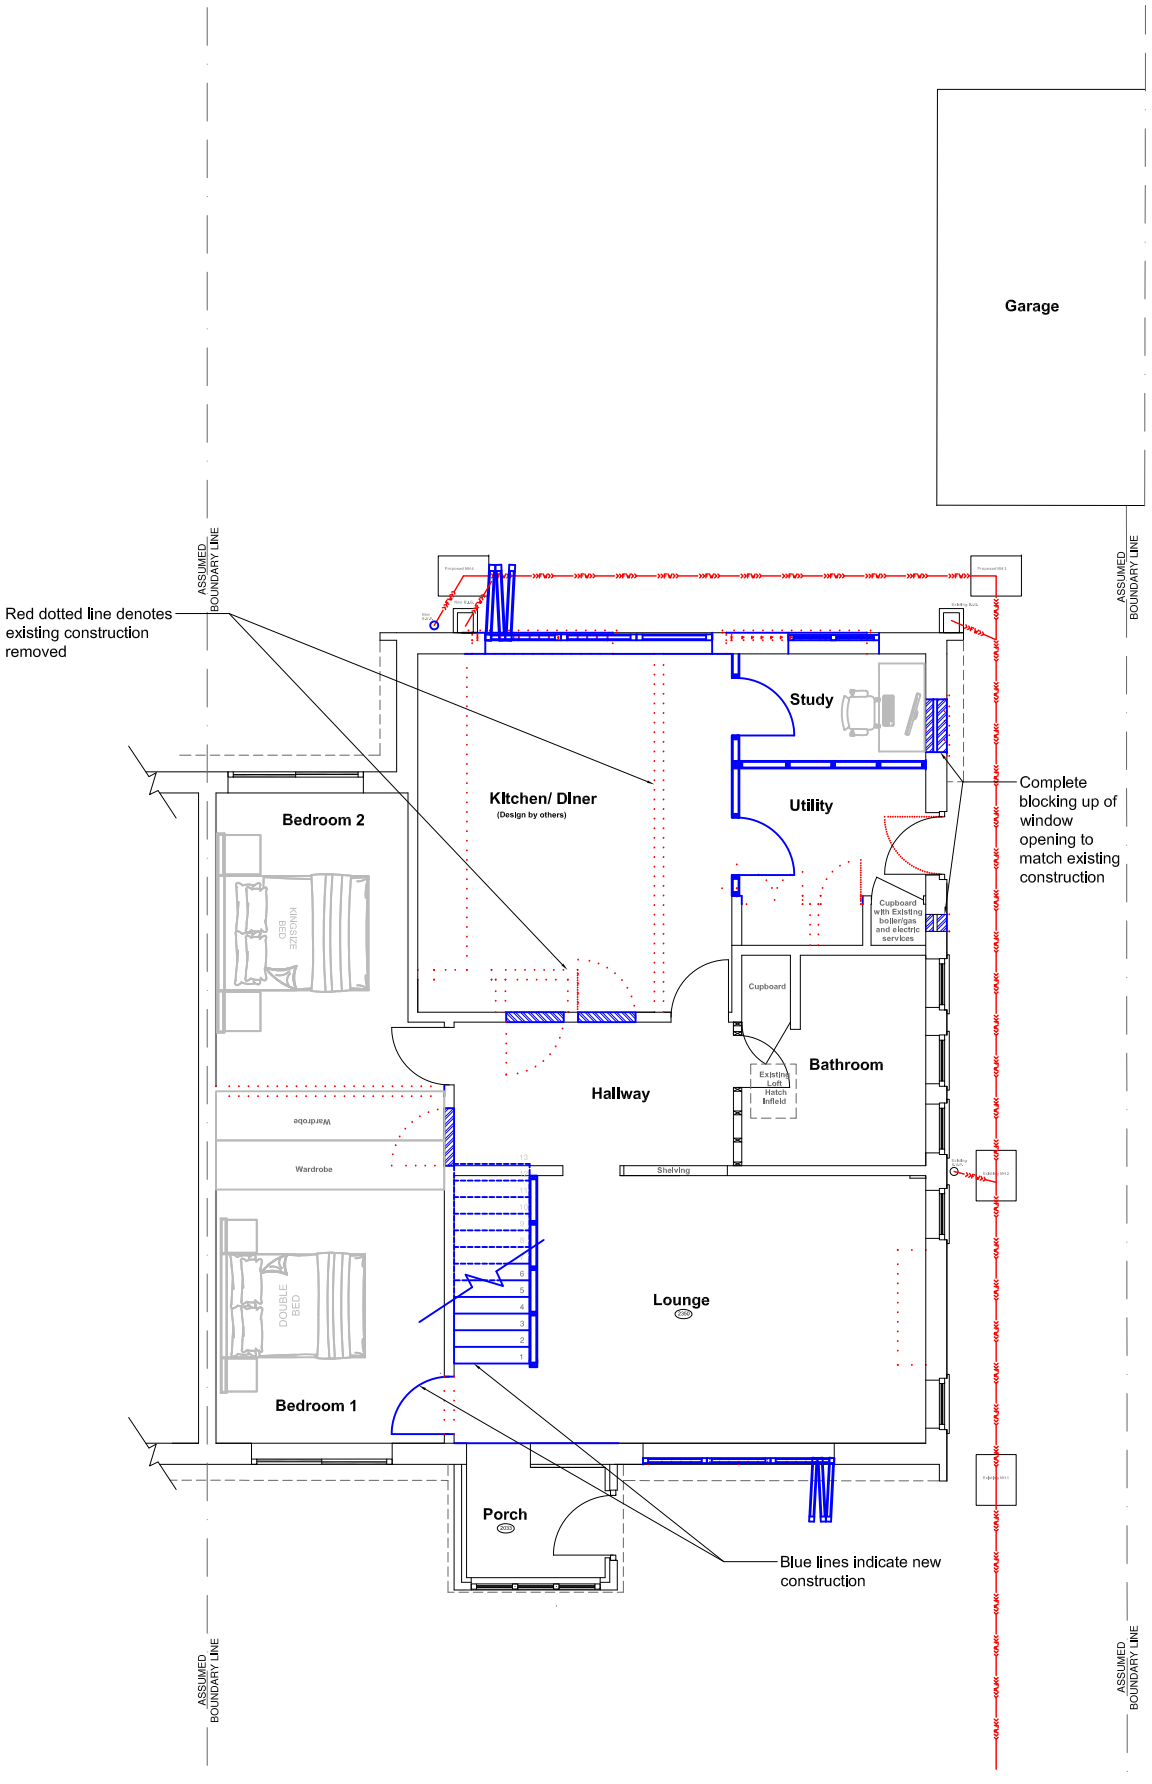

Ground Floor Plan at 1:100 Scale

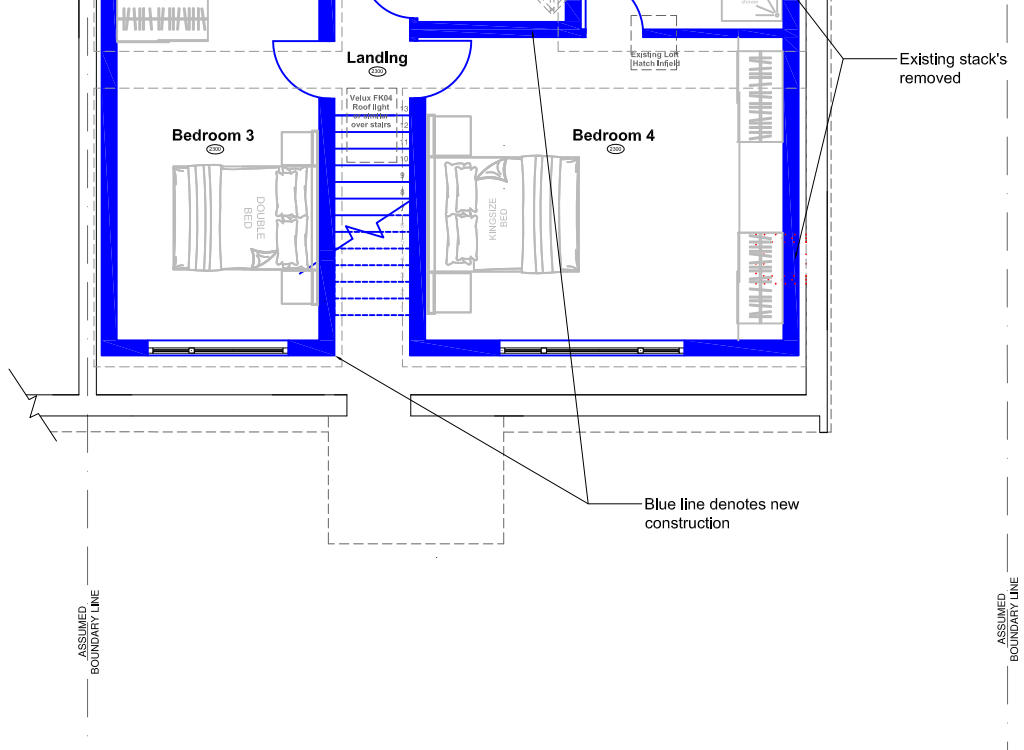

First Floor Plan at 1:100 Scale

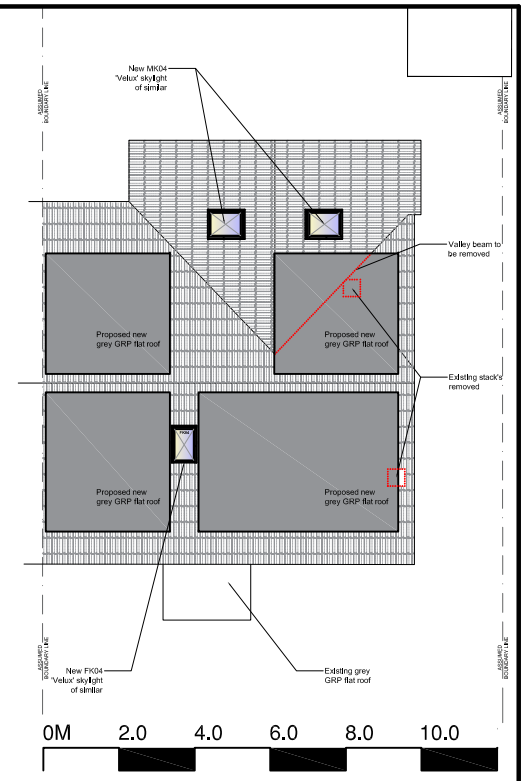

Roof Plan at 1:200 Scale

Rev.	Amendments	Date	Drw.
A	Roof cut through removed requested by planning	10/11/21	RCS

SYR Consultants

SPITFIRE HOUSE,
7 NETTLETON AVENUE,
TANGMERE, WEST SUSSEX, PO20 2HZ
TEL **01243 940730** MOB **07850122634**
EMAIL: **rsyred@syrconsultants.com**

CLIENT:

Mrs L Hunt
26 The Marlinespike
Shoreham By Sea
BN43 5RD

PROJECT:

Roof Conversion
26 The Mrlinespike
Shoreham By Sea
BN43 5RD

DRAWING TITLE:

Proposed Plans

DRAWN:	JOB NO:	SCALE:
RCS	01/09/2021	As Shown @A3
CHECKED: SJS	DRAWING NO: PR/02	REV: A
DATE: Sep 2021		

© SYR Consultants.