

DO NOT SCALE FROM THIS DRAWING




East Elevation

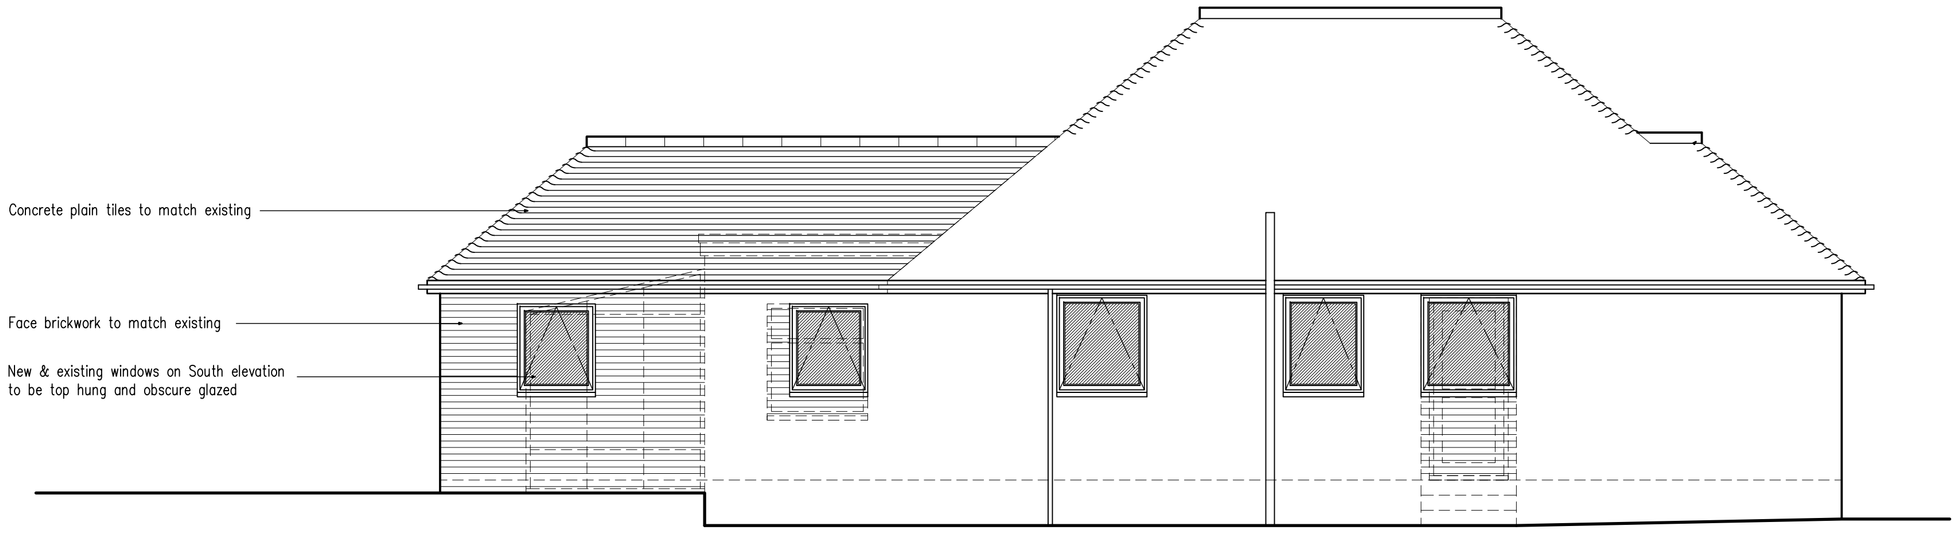


South Elevation

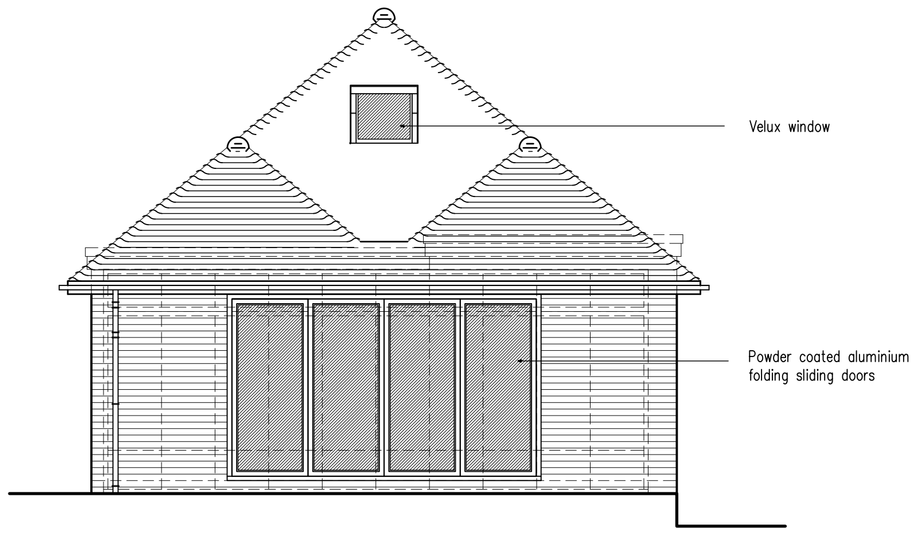

West Elevation

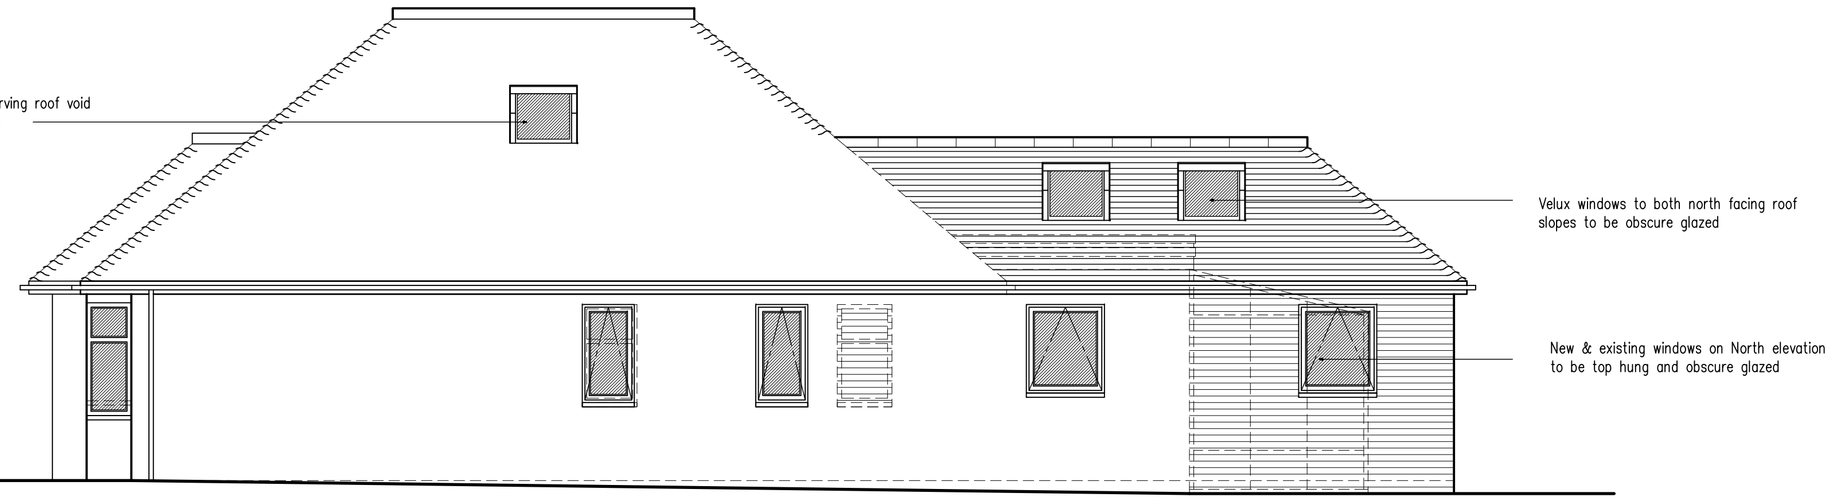

North Elevation

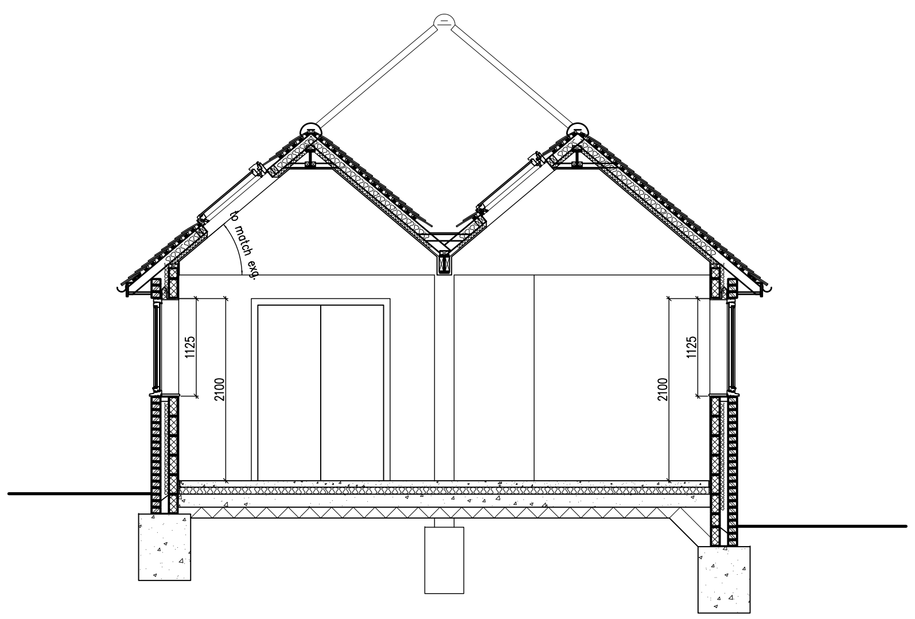

Section A-A

1m 2m 3m 4m 5m 6m 7m 8m 9m 10m
1:50 Scale Bar

1m 2m 3m 4m 5m 6m 7m 8m 9m 10m
1:100 Scale Bar

D	10.02.17	Fenestration amended
C	30.01.17	Construction detail added
B	01.12.16	Roof plan added
A	30.11.16	Client's requirements added

Proposed Single Storey Rear Extension At: 19 Millcroft Avenue, Southwick, West Sussex

rja Planning & Building Consultants Ltd.
1st Floor
10 High Street
Shoreham-By-Sea
West Sussex BN43 5DA
t: 01273 467297 mob: 07971 375739
e: rex@rjapbc.co.uk web: www.rjapbc.co.uk

Chartered Institute of Architectural Technologists

PROJECT: 19 Millcroft Avenue, Southwick, West Sussex

DRAWING TITLE: Proposed Elevations & Section

CLIENT: Mr B. Spalding

DWG NO: 16615-03

REVISION: D

SCALE: 1:50 @ A1

DATE: 22.11.16

DRAWN: rex