


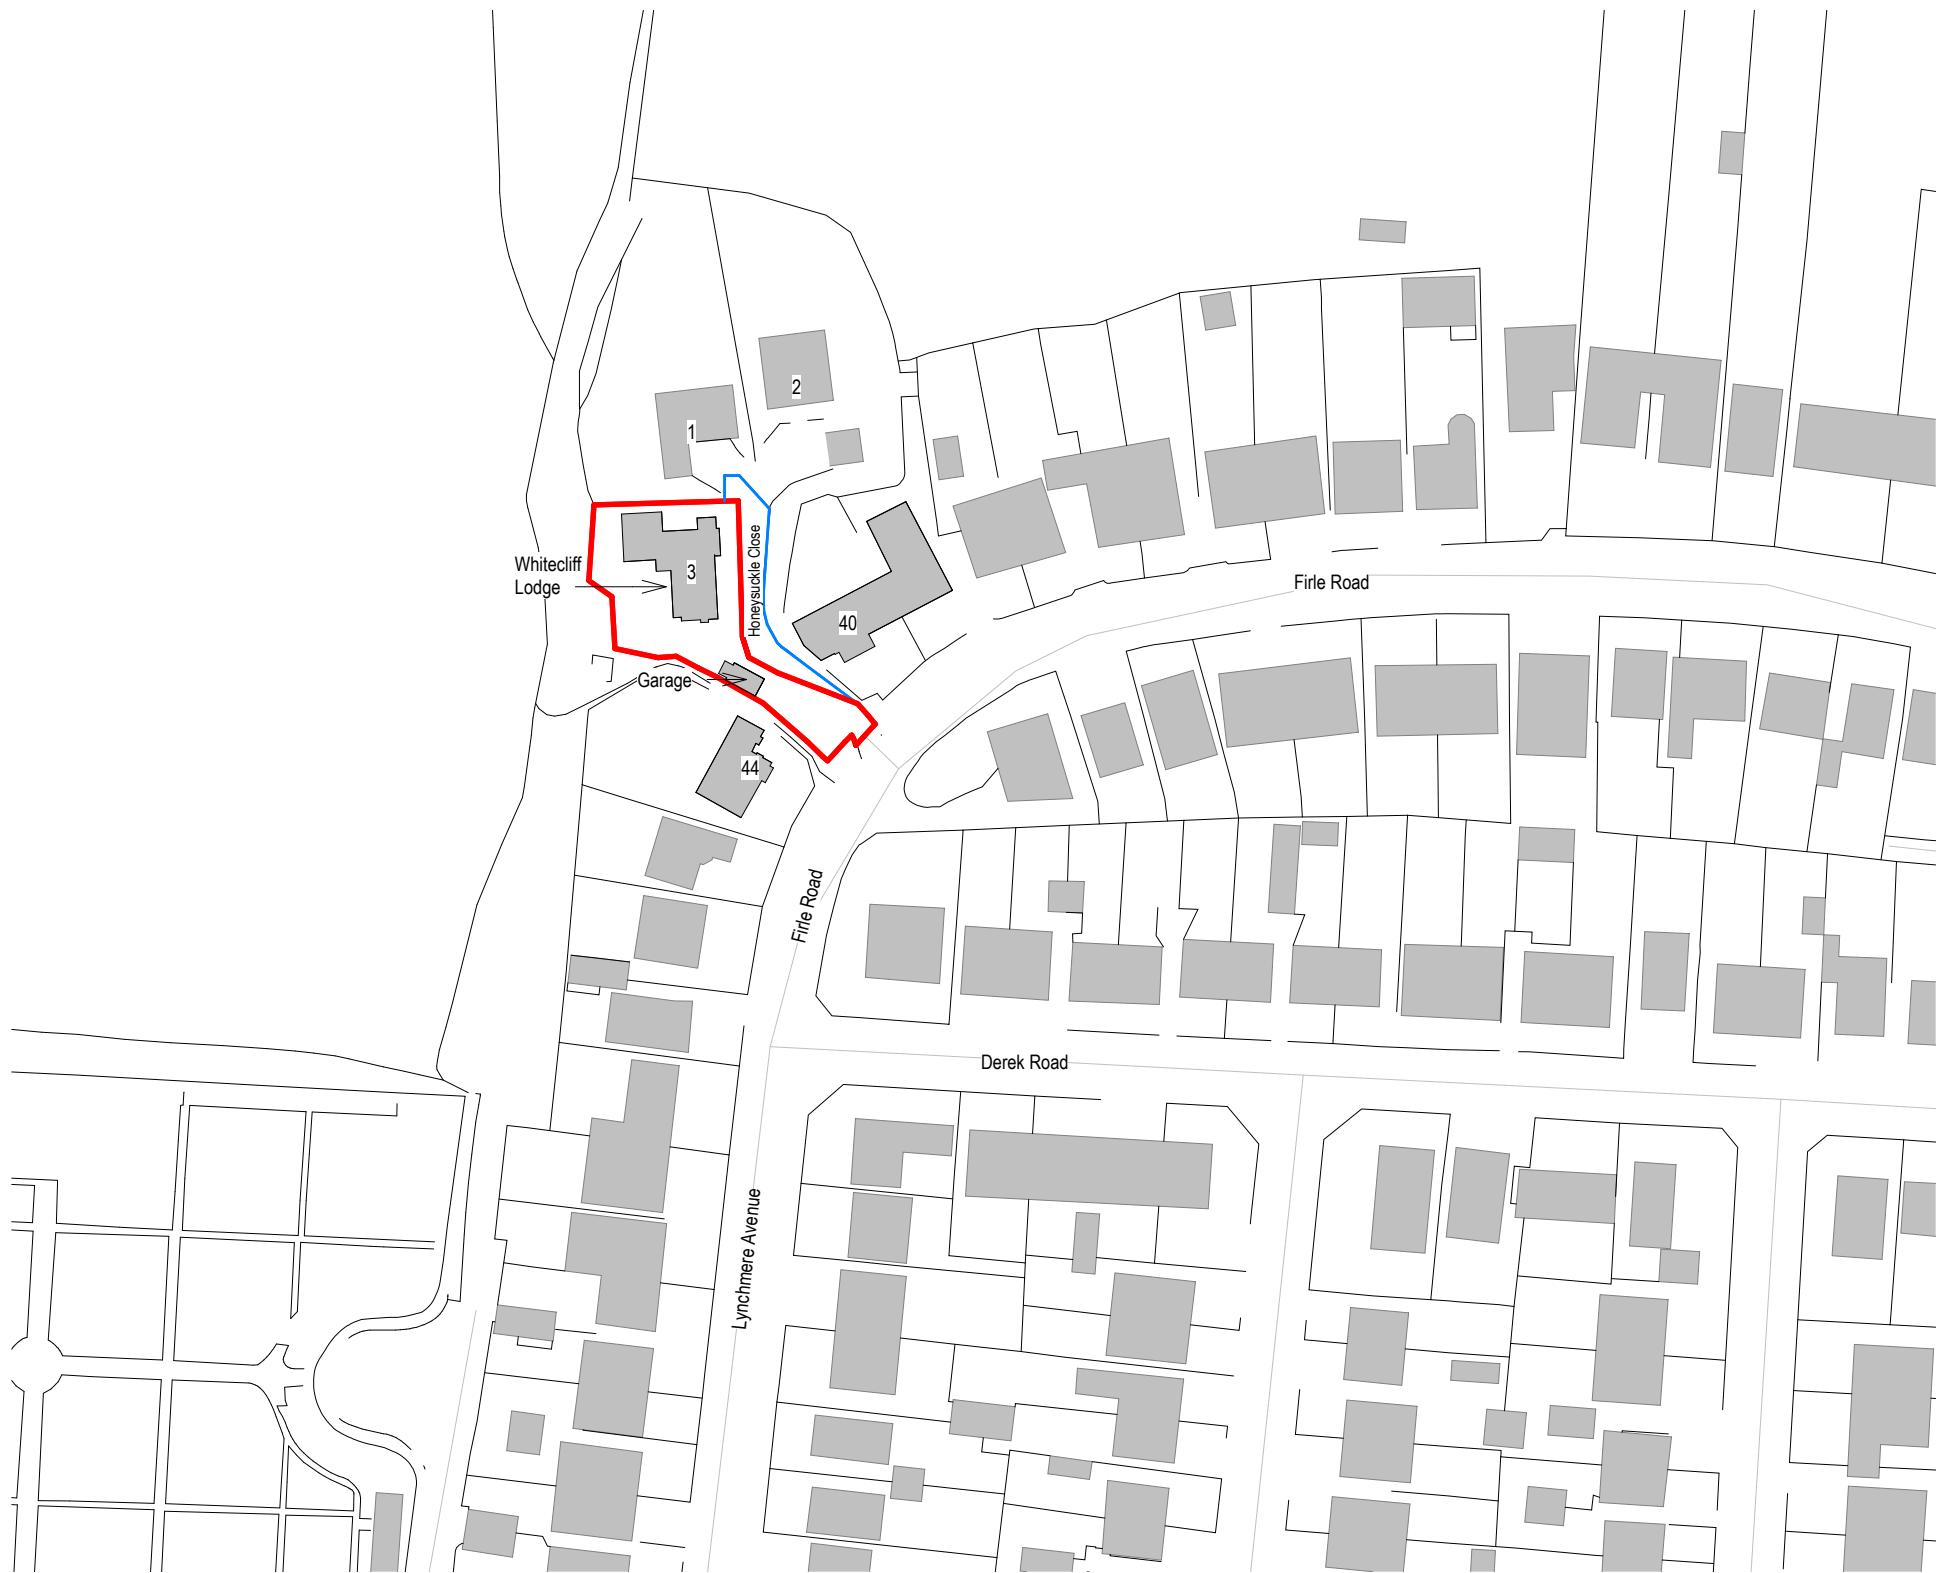

Revisions			
No.	Description	Date	By
1	Planning Submission	02-06-26	

Notes:

GENERAL NOTES:

All dimensions & levels are preliminary and approximate and subject to utilities search, legal boundaries and detailed layouts/ design development through consultation.

Dimensions are to be checked on site by contractor & sub contractors prior to commencement of work, any discrepancies are to be highlighted immediately to the architects.

KEY

Red boundary

Scale 1 to 1250

012.52562.5

M

Scale: As indicated @ A3

Project No.652

Project Name:Whitecliff Lodge

N

Drawing Name:

Site Location Plan

Drawing No.P001

Revision:P1

Suitability Description:PLANNING

Drawn:MS

Checked:GF

Orig Paper Size: A3