amendments				
rev.	date	comment	auth.	chkd.
-	12.08.20	Issued for Planning	ACB	GI
A	17.09.20	Internal layout reorganised, minor amendment to corner window, additional rooflight on the North facade	ACB	GI

OLD FORT ROAD

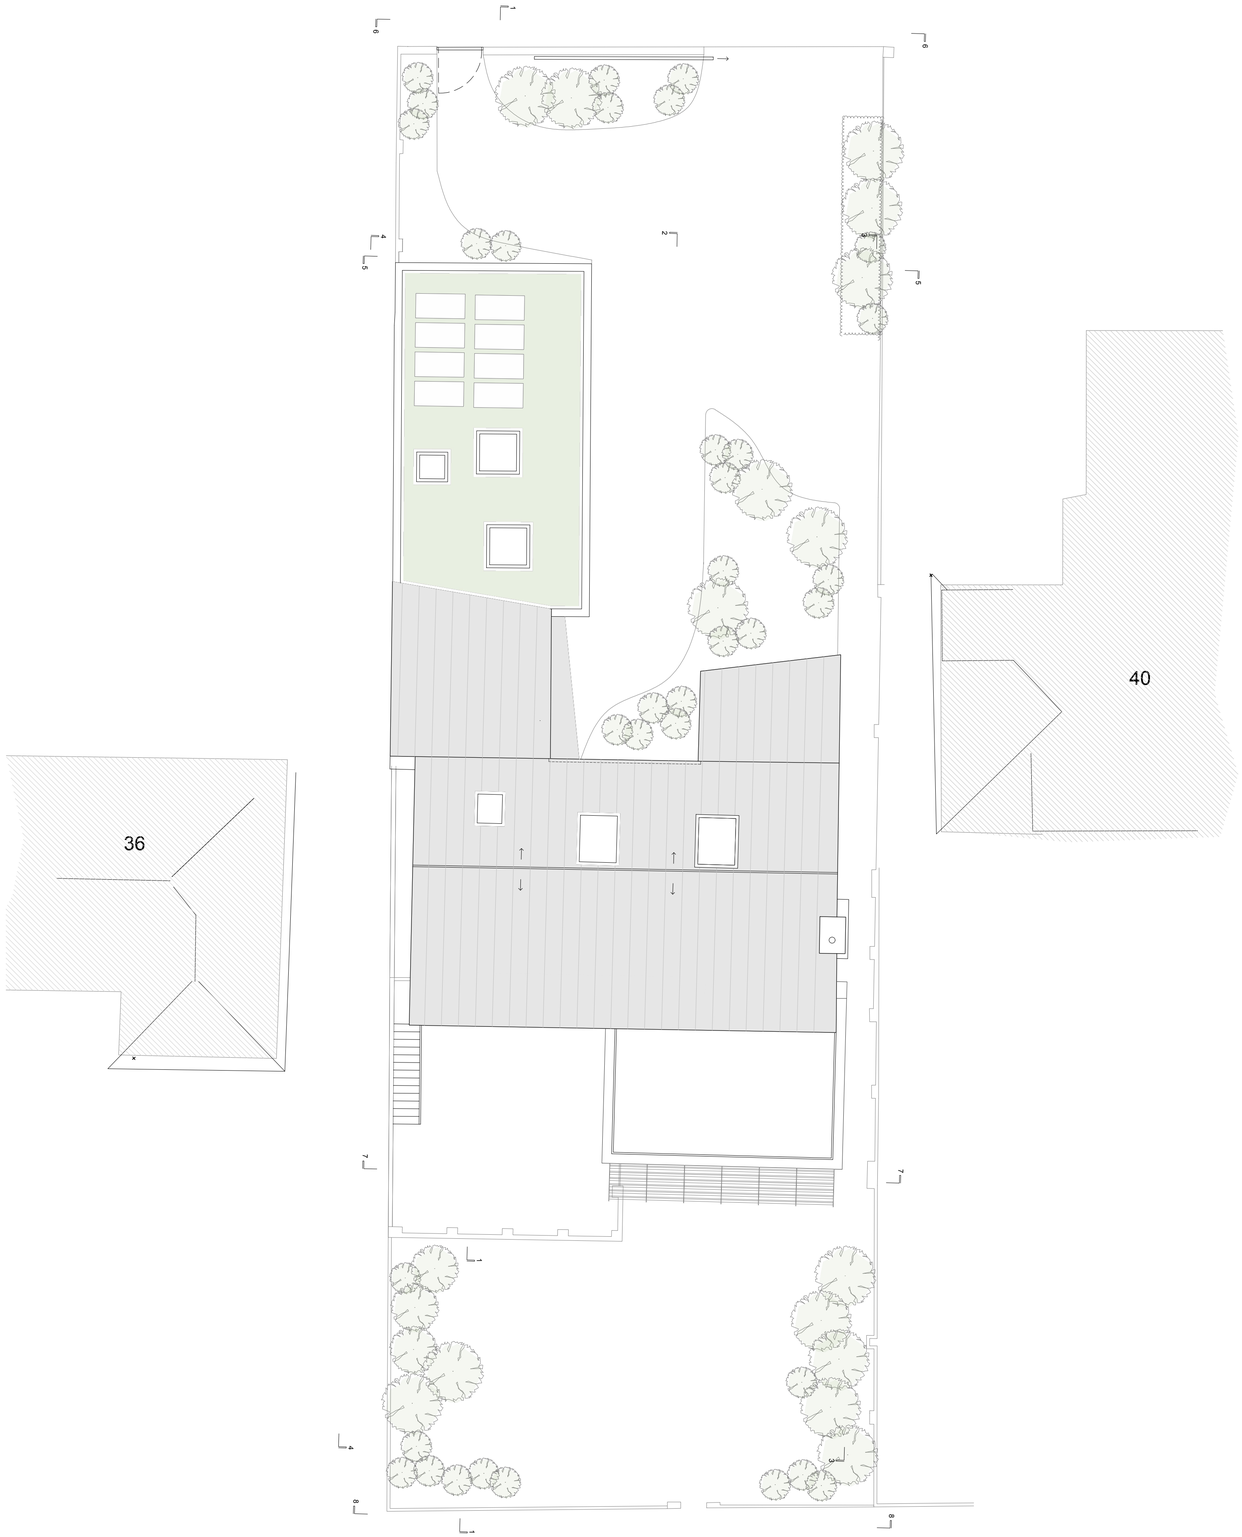

Site Plan 1:100

0 2.5 5 7.5 10

scale in metres 1:100

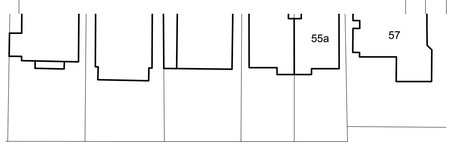

OLD FORT ROAD



Block Plan 1:500

0 10 20 30 40

scale in metres 1:500

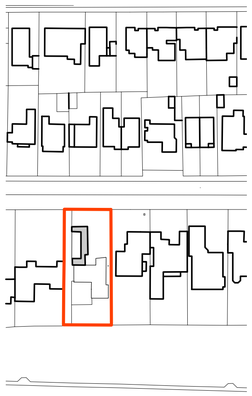

Location Plan 1:1250

0 25 50 75 100

scale in metres 1:1250

client		drawing number	revision
A. Mclean and D. Fletcher		0597.PL.001	A
project		drawing title	
38 Old Fort Road Shoreham by Sea BN43 5RG		Proposed Site, Block and Location Plan	
drawn by	checked by	riba work stage	date	scale/original sheet size
ACB	GI	2	Sept '20	Varies @ A1

www.abir.co.uk studio@abirarchitects.co.uk
Unit 1, Beta House, St John's Road, Hove, BN3 2FX, United Kingdom
Hove +44 (0)1273 724 384
Company No 06877117 VAT No 971 4147 17

© ABIR Architects Ltd. Check all dimensions on site before work is undertaken. All goods, materials and workmanship to conform with current building regulations, BSS and COP's.

ABIR architects

RIBA Chartered Practice