
Notes

-This drawing is not to be scaled. Check for any discrepancies before work proceeds. The general contractor is responsible for checking all dimensions.

-Refer to notes on separate A4 Specification document and Structural Engineer's drawings and calculations

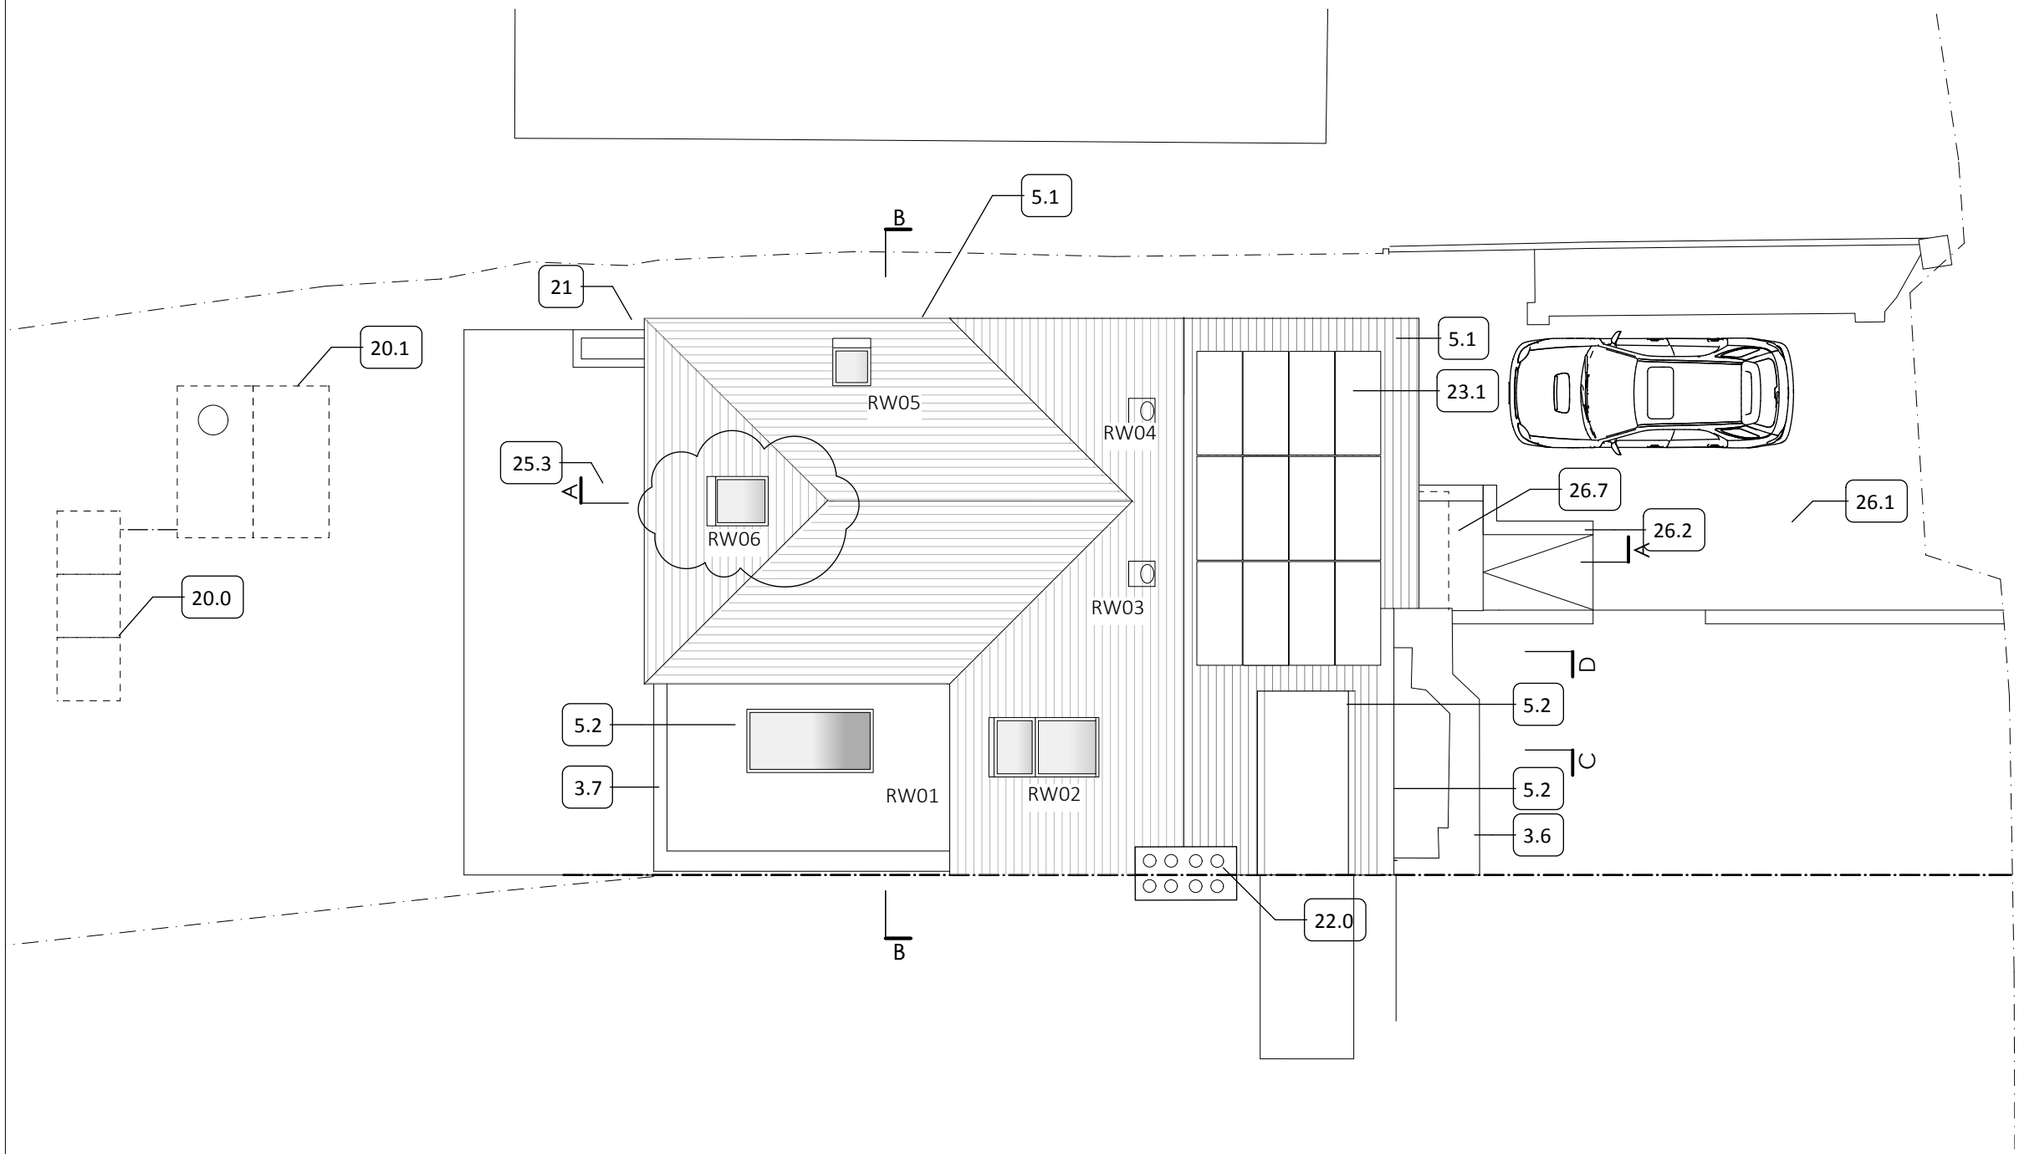

N

E Scale bar amended	28 Nov 2024
D Non-material amend rooflight	28 Nov 2024
C After set out on site	29 July 2024
B After prelim from B	8 July 2024
A Labels added	16 May 2024
Revision Notes	**Date**

eskay architects

62 Parkside
Shoreham-by-Sea
BN43 6HA
Tel: 07745 654 556

project
22 Windlesham Rd BN43 5AE

drawing
Site and Roof Plan

ref	dwg no.	rev
FG	05	E

scale	size	date
1:100	A3	May 2024

status
Technical