
Notes
-This drawing is not to be scaled. Check for any discrepancies before work proceeds. The general contractor is responsible for checking all dimensions.

-Refer to notes on separate A4 Specification document and Structural Engineer's drawings and calculations

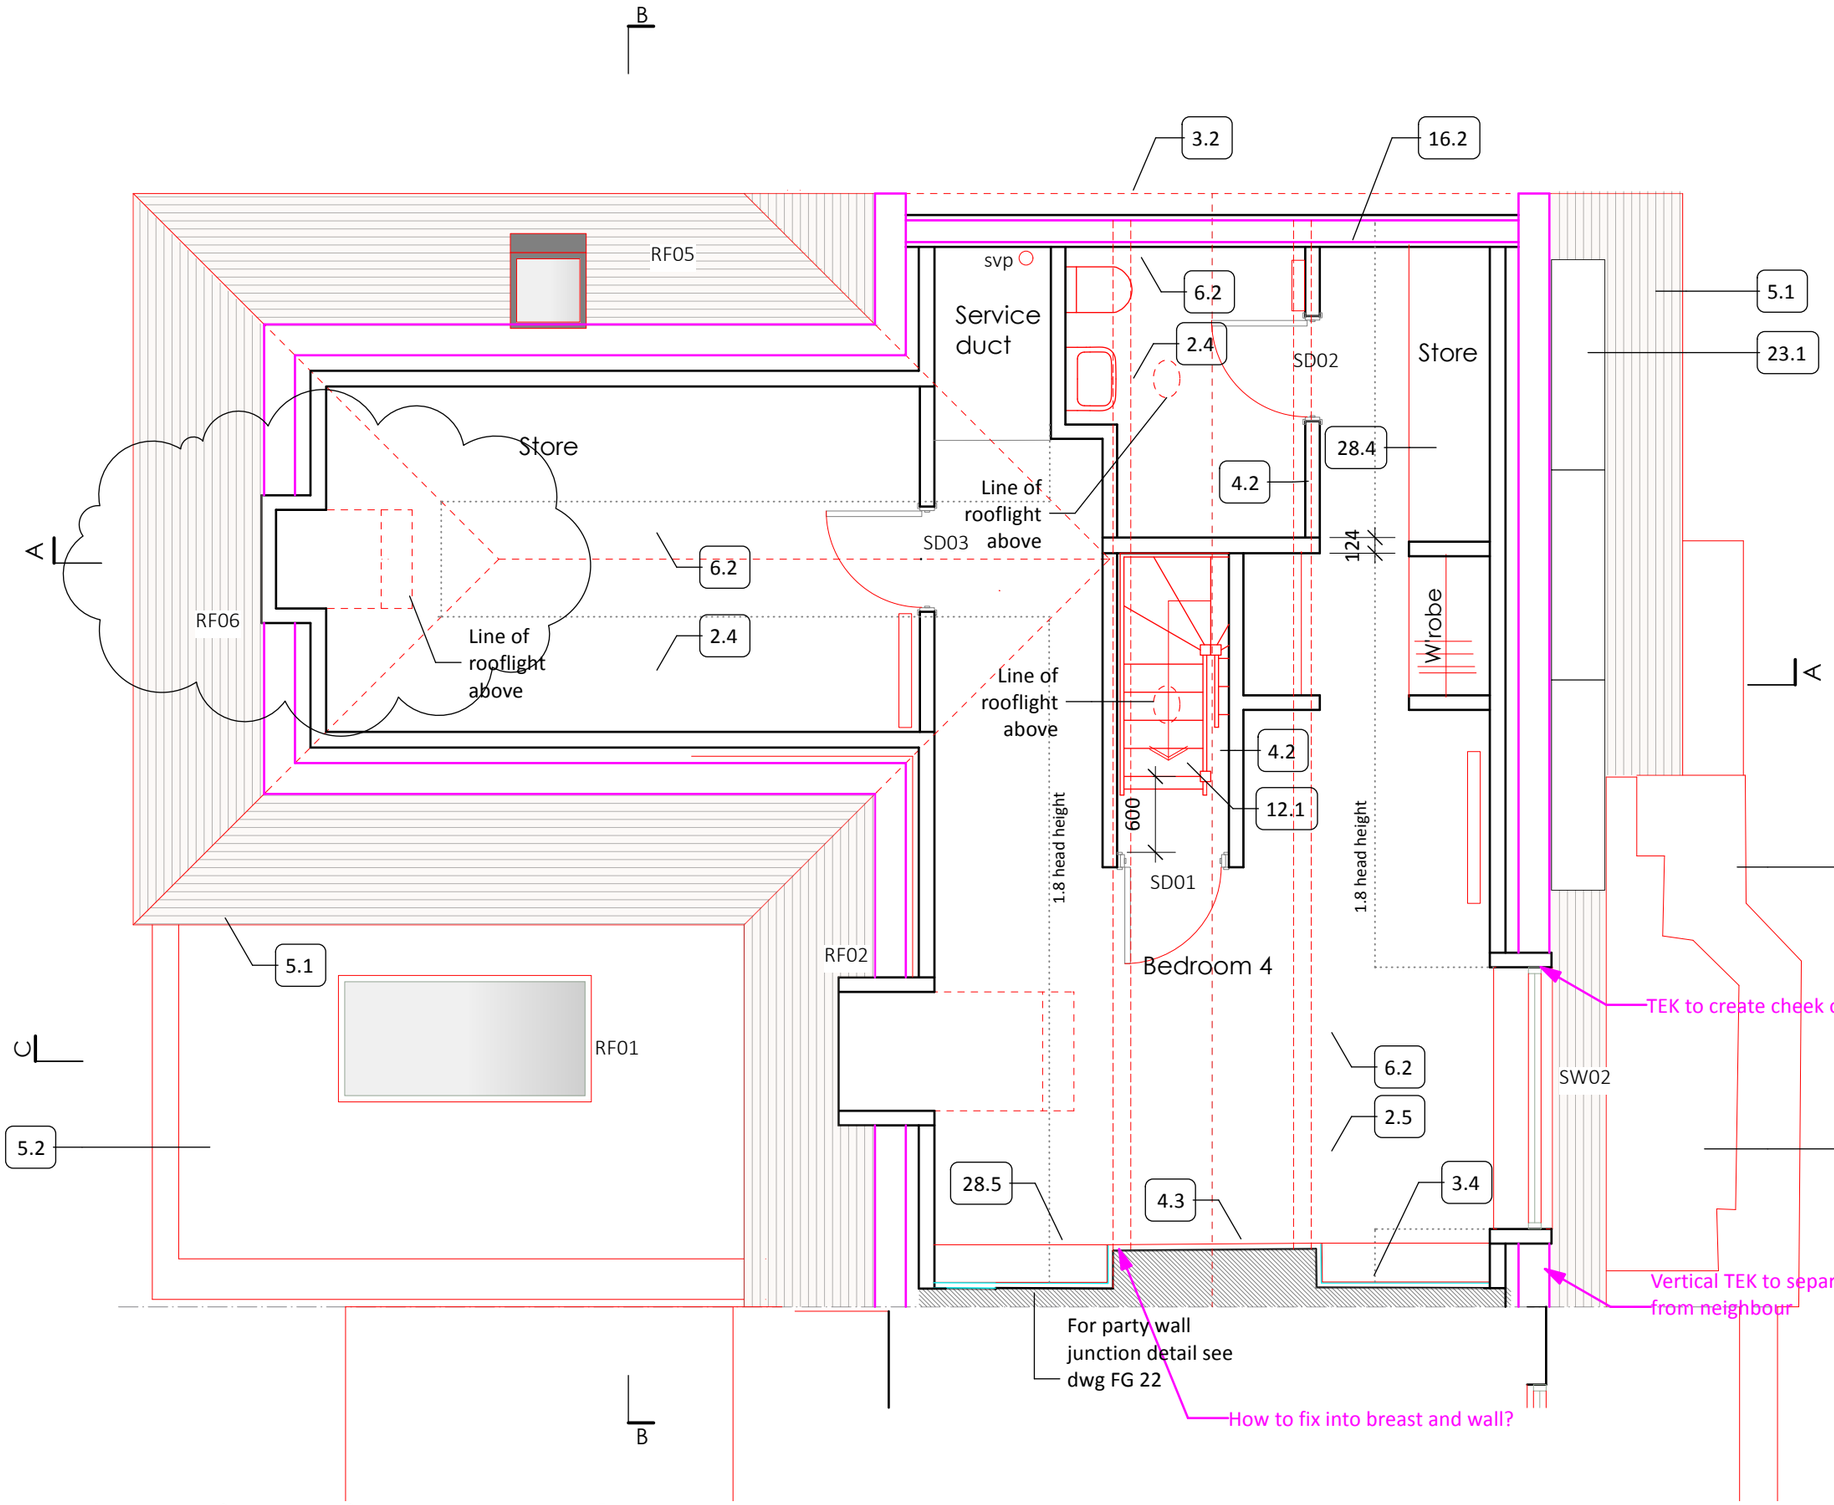

N

Revision	Notes	Date
F	For Non-material amend rooflight clouded	28 Nov 2024
E	Bregs 600mm landing, sitting room to be store only, wall behind stairs load bearing so 124mm	30 July 2024
D	After set out on site	29 July 2024
C	After prelim for B	8 July 2024
B	Prelim SIPs	7 June 2024
A	Labels added	16 May 2024

eskay architects
62 Parkside
Shoreham-by-Sea
BN43 6HA
Tel: 07745 654 556

project
22 Windlesham Rd BN43 5AE

drawing
Proposed Second Floor Plan

ref	dwg no.	rev
FG	08	F

scale	size	date
1:50	A3	May 2024

status
Technical