




01 EXISTING SHOPFRONT PHOTO
NTS

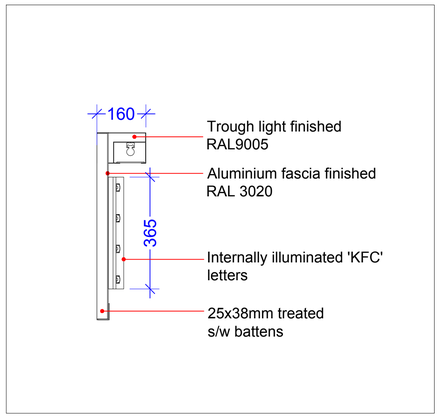

02 EXISTING FASCIA SIGN SECTION
1:10

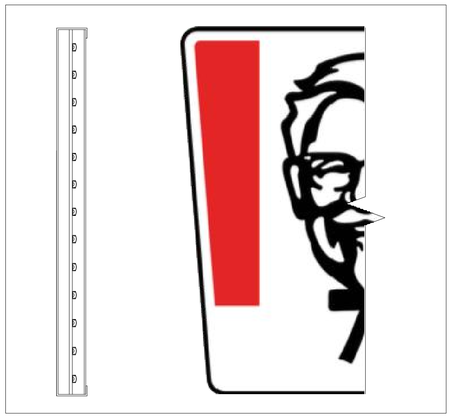

03 EXISTING FASCIA SIGN SECTION
1:10

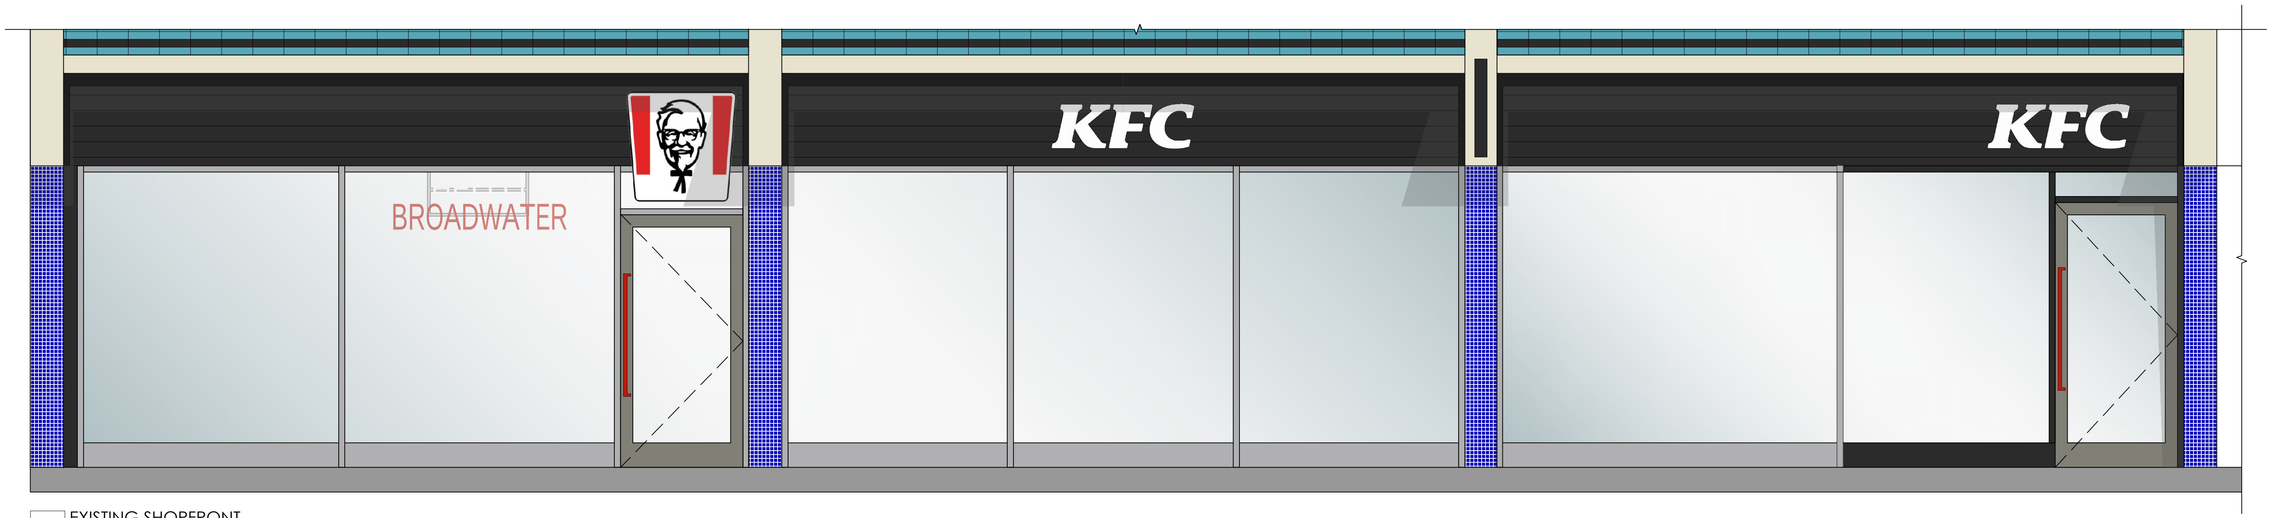

02 EXISTING SHOPFRONT
1:25

1:25
0 0.5m 1m 1.5m 2m 2.5m

FOR COMMENT

ALL DIMENSIONS TO BE CHECKED ON SITE.

DO NOT SCALE FROM THIS DRAWING EXCEPT FOR THE PURPOSES OF LOCAL AUTHORITY PLANNING

DESIGN SIGNOFF	
Name	
Title	
Date	

rev	date	description
A	11/02/25	EXISTING SECTIONS ADDED

ARCHITECTURAL DESIGN

FPG FOODS RETAIL LTD (UK)

KFC

WORTHING

store address
4-5 Cricketers Parade Cricketers Parade East, Broadwater St W, Worthing
BN14 9DB

REFRESHER

drawing title
EXISTING EXTERNAL ELEVATION

drawn by	checked	date
JS	AW	JAN 2025

store no.	scale
N/A	1:25 @ A1

drawing no.	revision
WG24-KC/G211	A