Location Plan

Site Address: **6, Ring Road, Lancing, BN15 0QF**

PlanningPortal

Date Produced: **14-Oct-2025**

Scale: **1:1250 @A4**

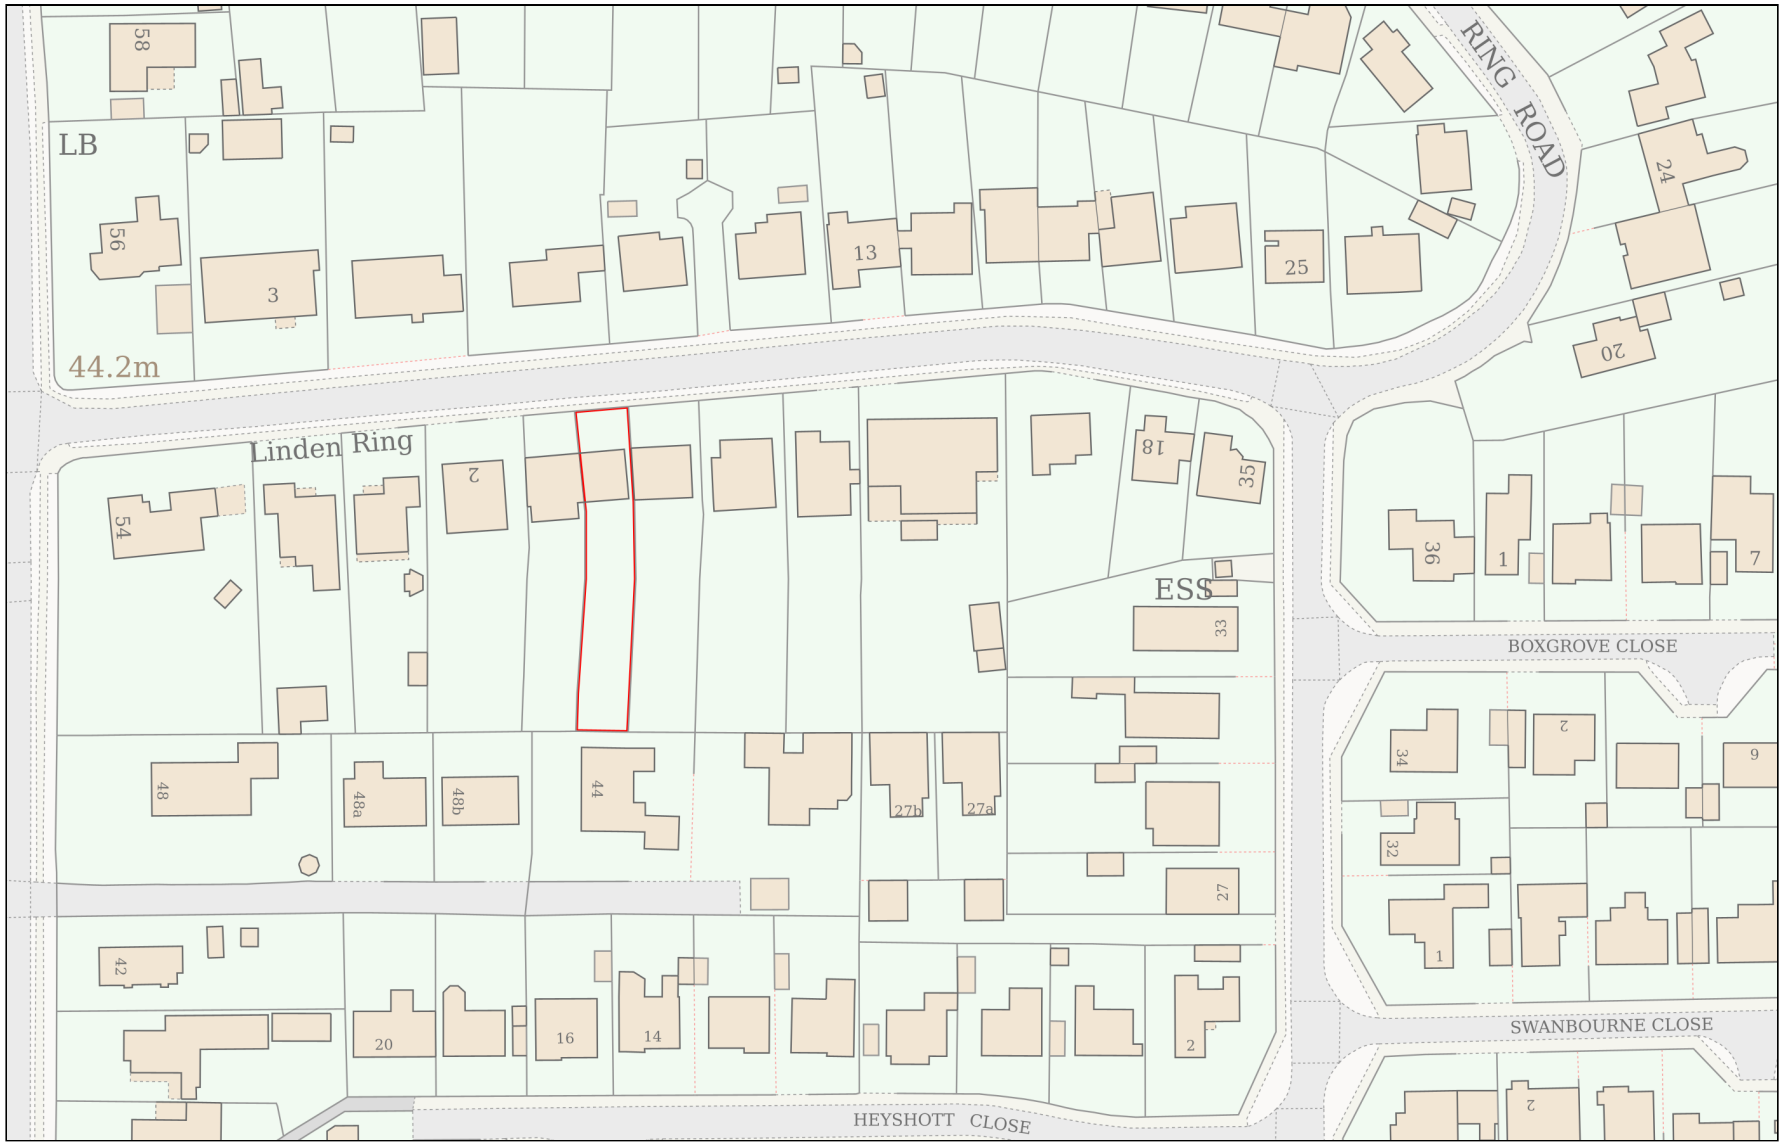

Planning Portal Reference: **PP-14369526v2**

Powered By TerraQuest

© Crown copyright and database rights 2025 OS 100042766