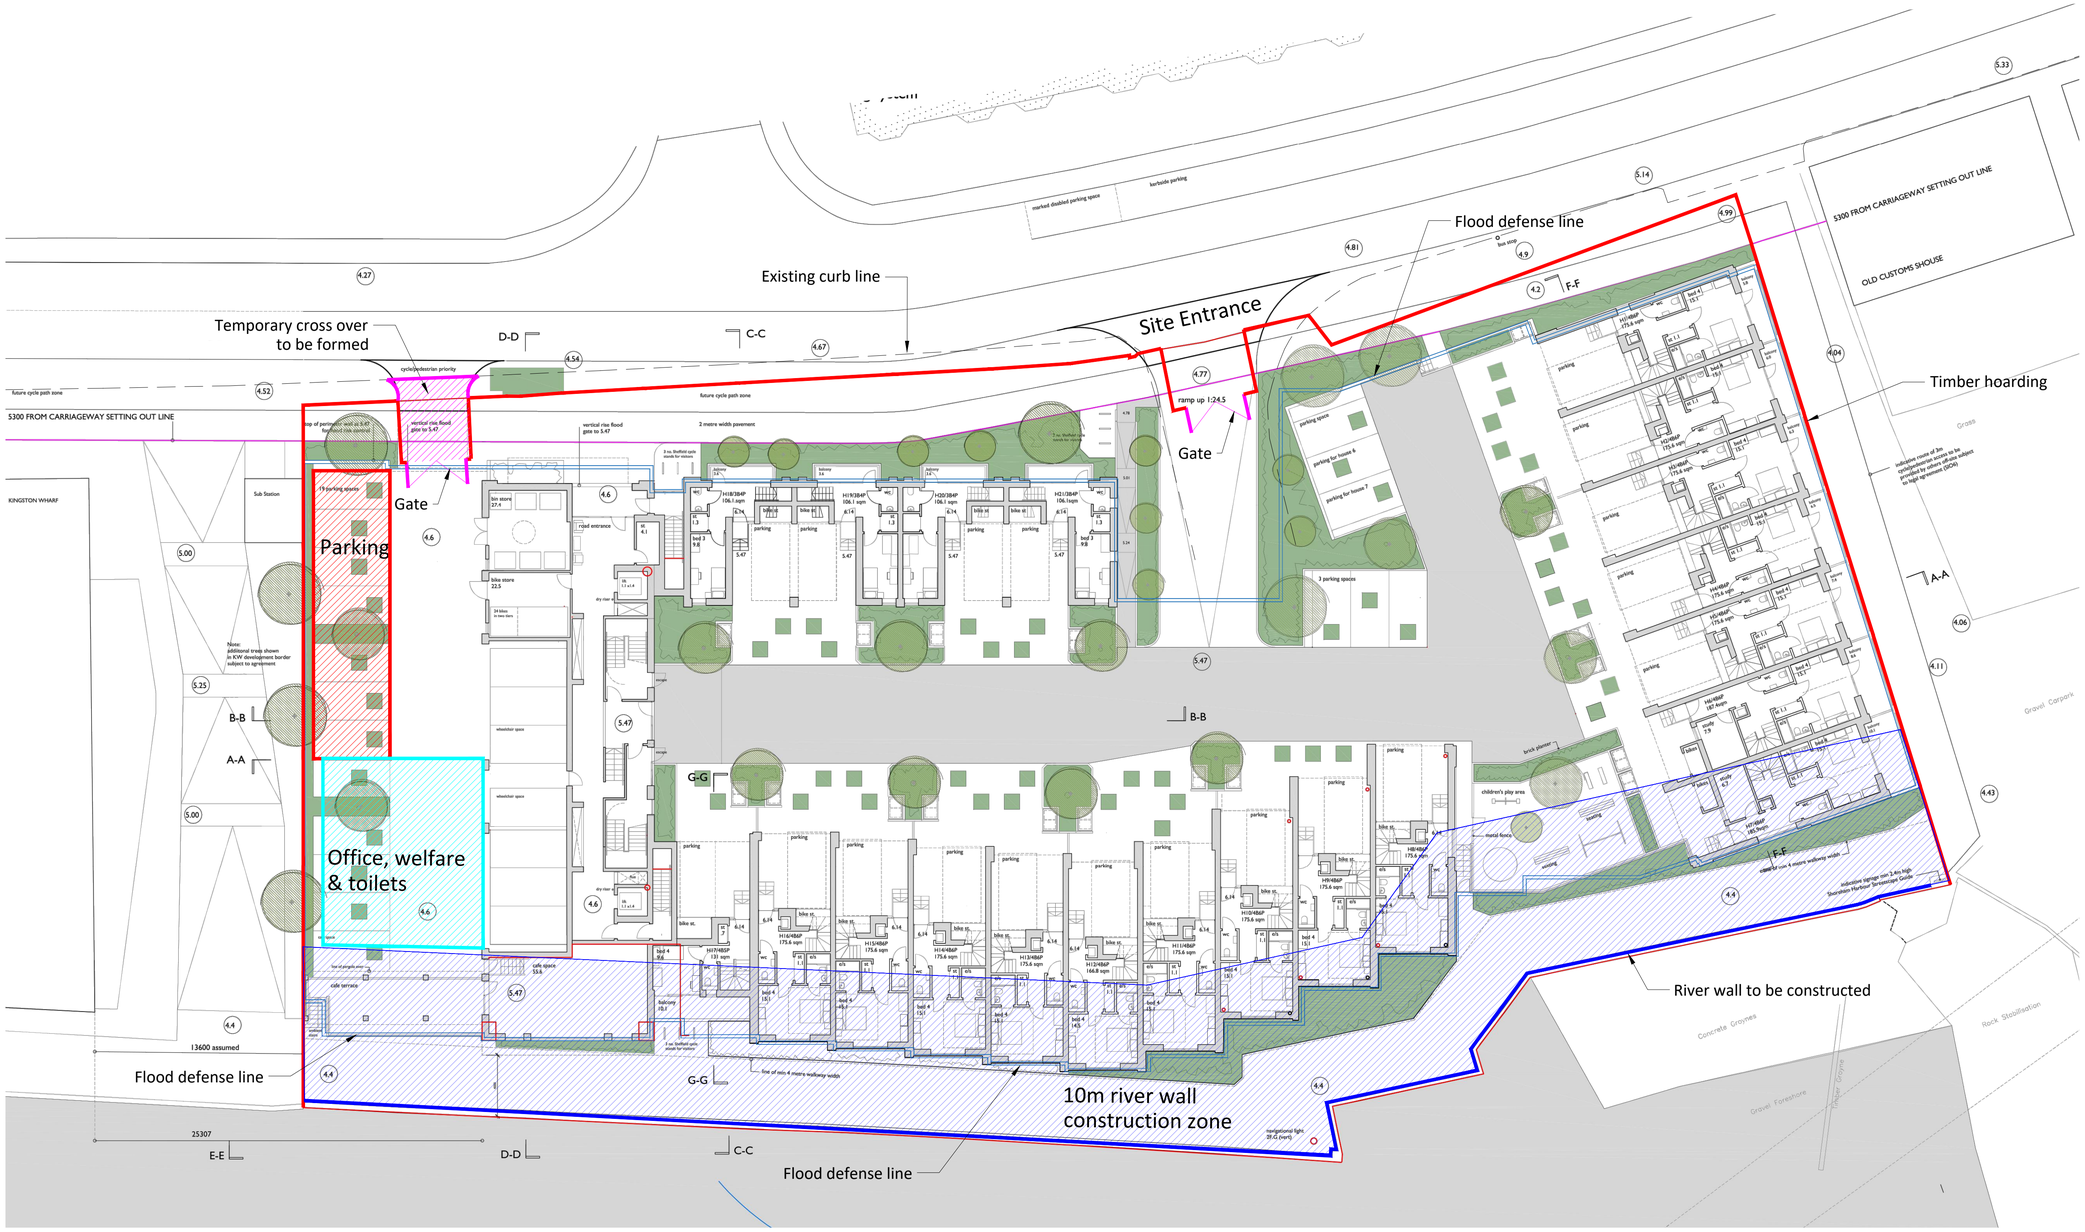

N

Site enabling to include:

a. Erection of timber hoarding.
b. Construction of temporary crossover under a minor S278 agreement.
c. Breaking up and crushing the existing hard standing post the river wall construction.
d. Formation of piling platform using on site crushed materials and imported clean recycled 6F2.

Key Mitigation Measures:

- Dust control by water / mist suppression.
- Hard standing to be crushed away from sensitive receptors to minimise noise near public.
- Advance notice to local community.
- Refuelling and chemical storage away from sensitive receptors.

0 2 4 6 8 10 12 14 16 18 20m
1:200@A1

Rev	Date	Description
-	11.03.24	First Issue

DRAWING NO. 220

CLIENT: Cayuga Developments Ltd

ACCEL CONSULTING LTD
20 SOUTHWICK STREET
SOUTHWICK
WEST SUSSEX
BN42 4TB

TEL 01273 934 920
WWW.ACCELCONSULTING.CO.UK

PROJECT: Howard Kent, 5 Brighton Road, Shoreham by Sea
NO.: 1975

DRAWING TITLE: Phase 1 Site Enabling & River Wall Construction

SCALE: 1:200@A1
DATE: 11 Mar 2024
REVISION: -

ACCEL Consulting Ltd