

NOTES:
All dimensions must be checked on site and not scaled from this drawing.

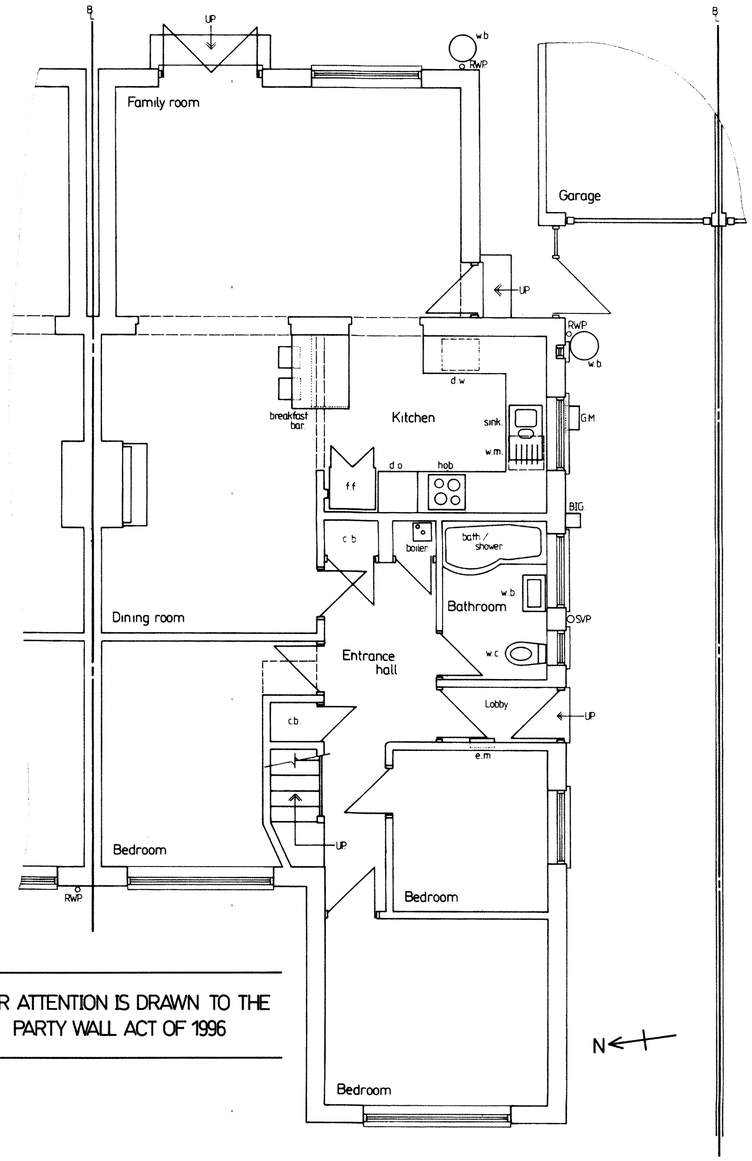

EXISTING GROUND FLOOR PLAN

0 1m 2 3 4 5 6 7 8 9 10

Scale 1:50

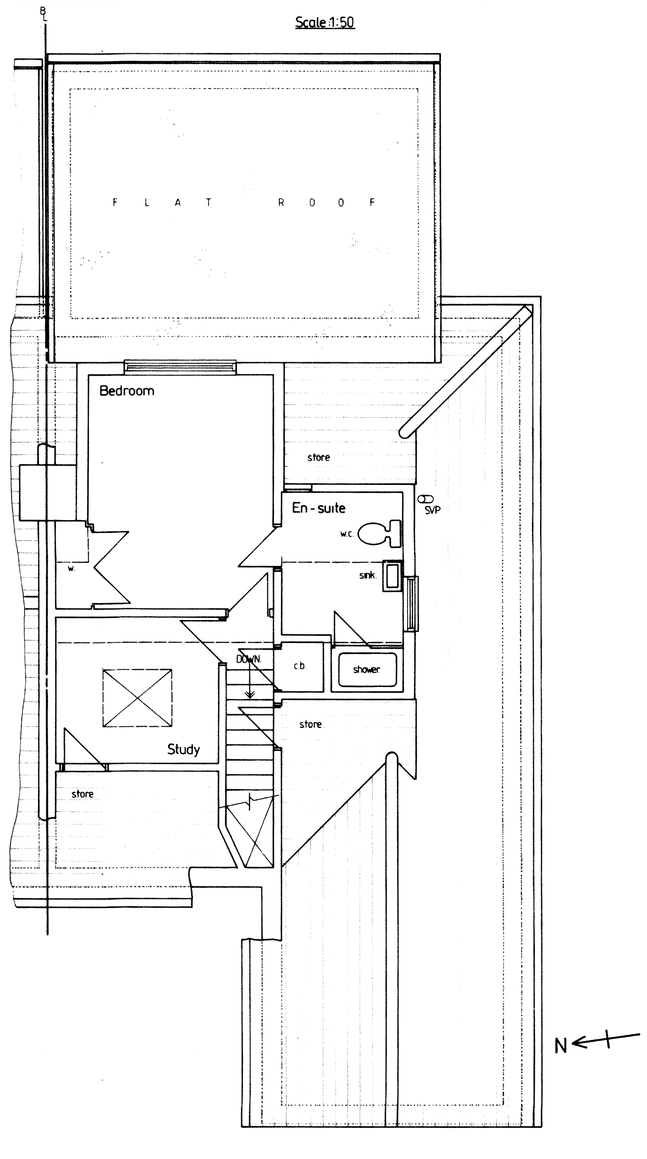


EXISTING ROOMS IN ROOF SPACE



LOCATION PLAN scale:1:1250


N

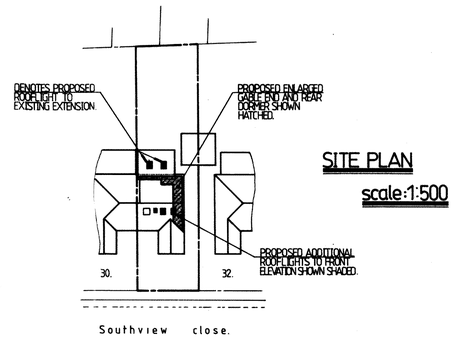

SITE PLAN scale:1:500

THIS DRAWING TO BE READ IN CONJUNCTION WITH DRG. No. BW/985/2

[EXISTING ELEVATIONS]

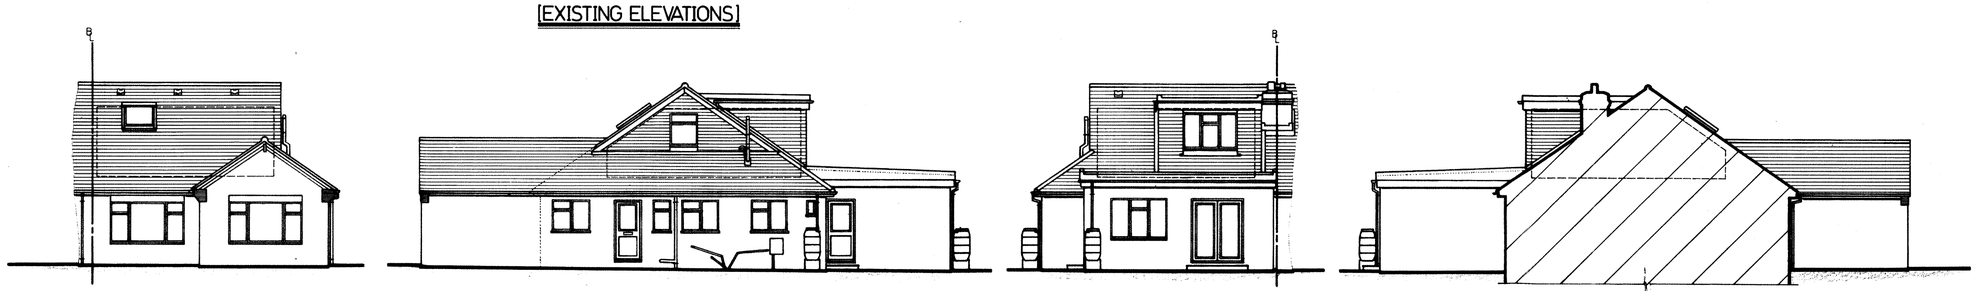

FRONT ELEVATION [WEST]

SIDE ELEVATION [SOUTH]

0 1m 2 3 4 5 6 7 8 9 10

Scale 1:100

REAR ELEVATION [EAST]

SIDE ELEVATION [NORTH]

A		
	Date	Revisions

© copyright

B.WILLIAMS
Building Design Services

48 BEACHY HEAD VIEW
ST LEONARDS ON SEA
EAST SUSSEX
TN38 8EW

Tel:- 01424 851366

Client
MR MRS GRAHAM

Job Title
31 SOUTHVIEW CLOSE
SHOREHAM BY SEA
WEST SUSSEX

Drawing Title
PROPOSED ENLARGED GABLE END & REAR DORMER AND BIFOLD DOORS/ROOFLIGHTS TO EXISTING EXTENSION

Scale 1:100, 50 AT A1

Date SEPTEMBER 2020. | Drawn by B.WILLIAMS.

Drg. No. BW/985/1 | Rev.

594 x 841mm A1