DO NOT SCALE FROM THIS DRAWING

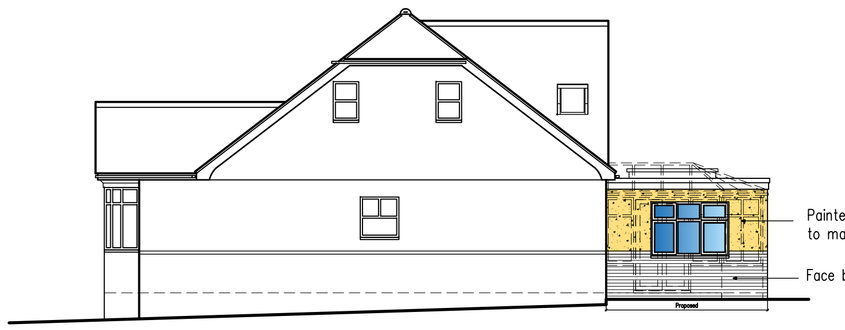

South Elevation

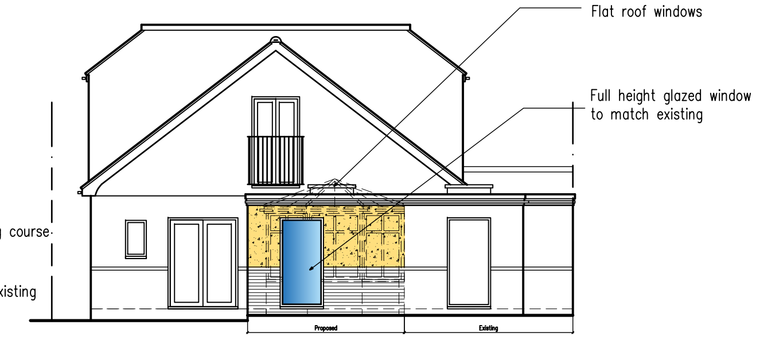

East Elevation

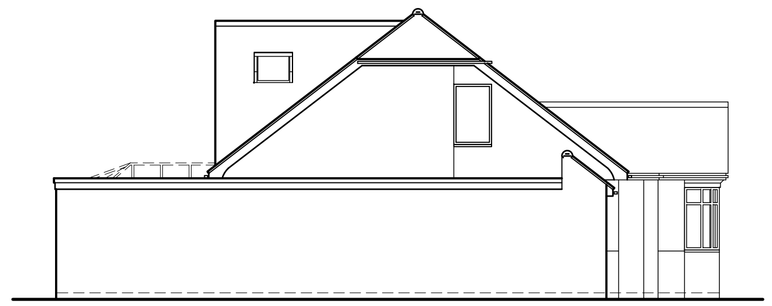

North Elevation

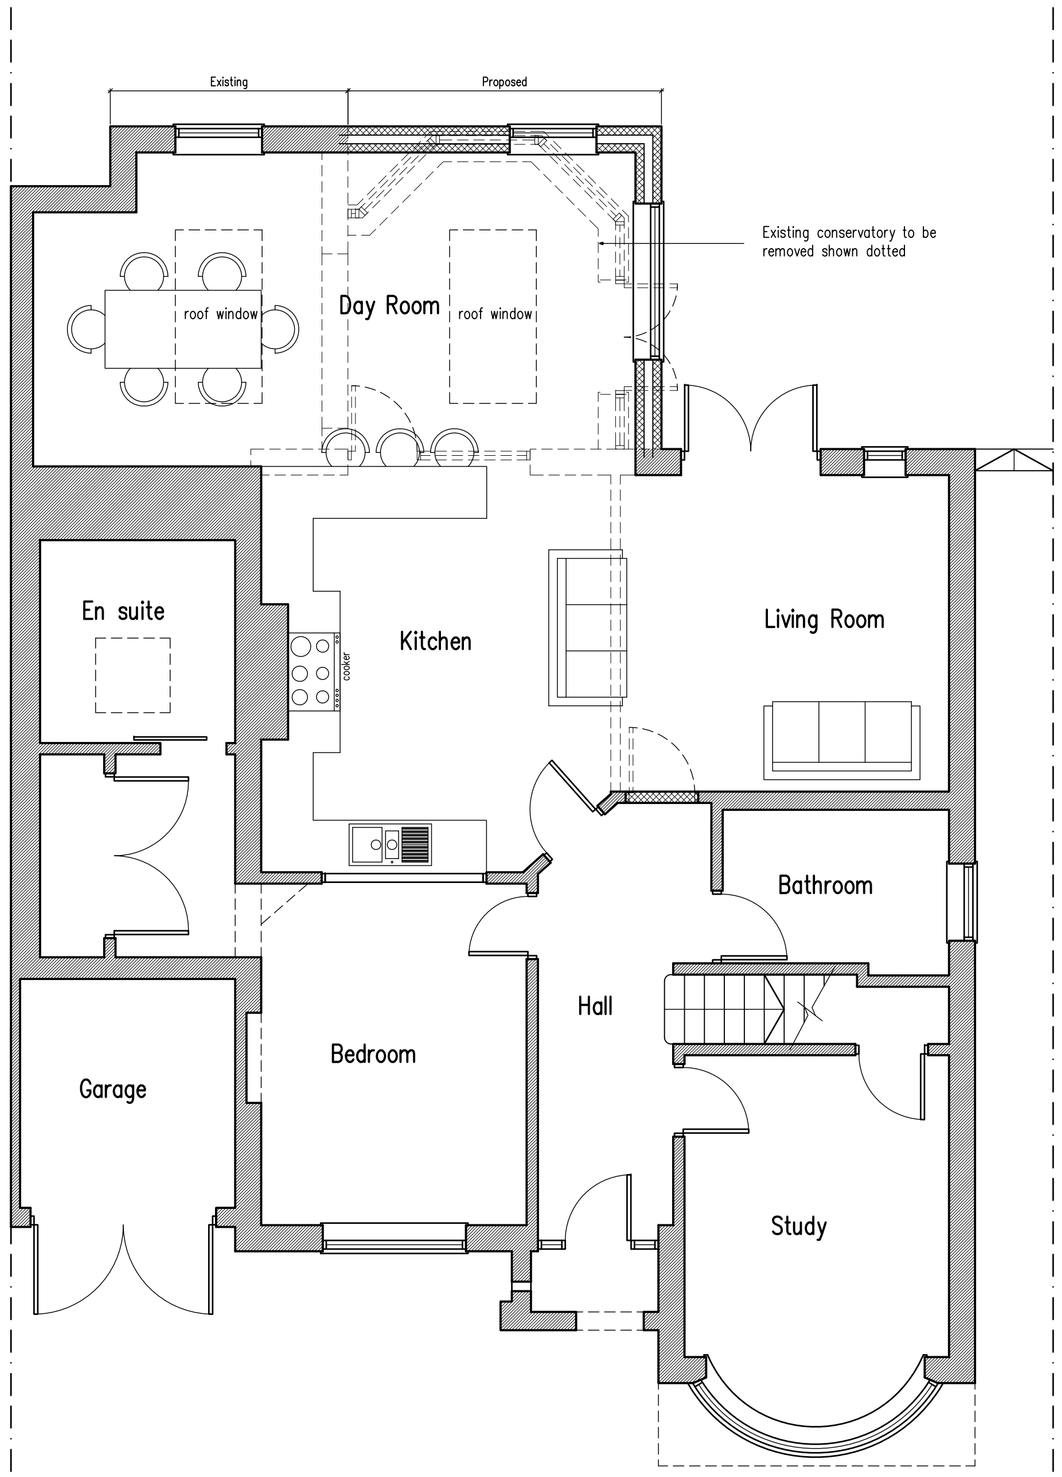

Ground Floor Plan

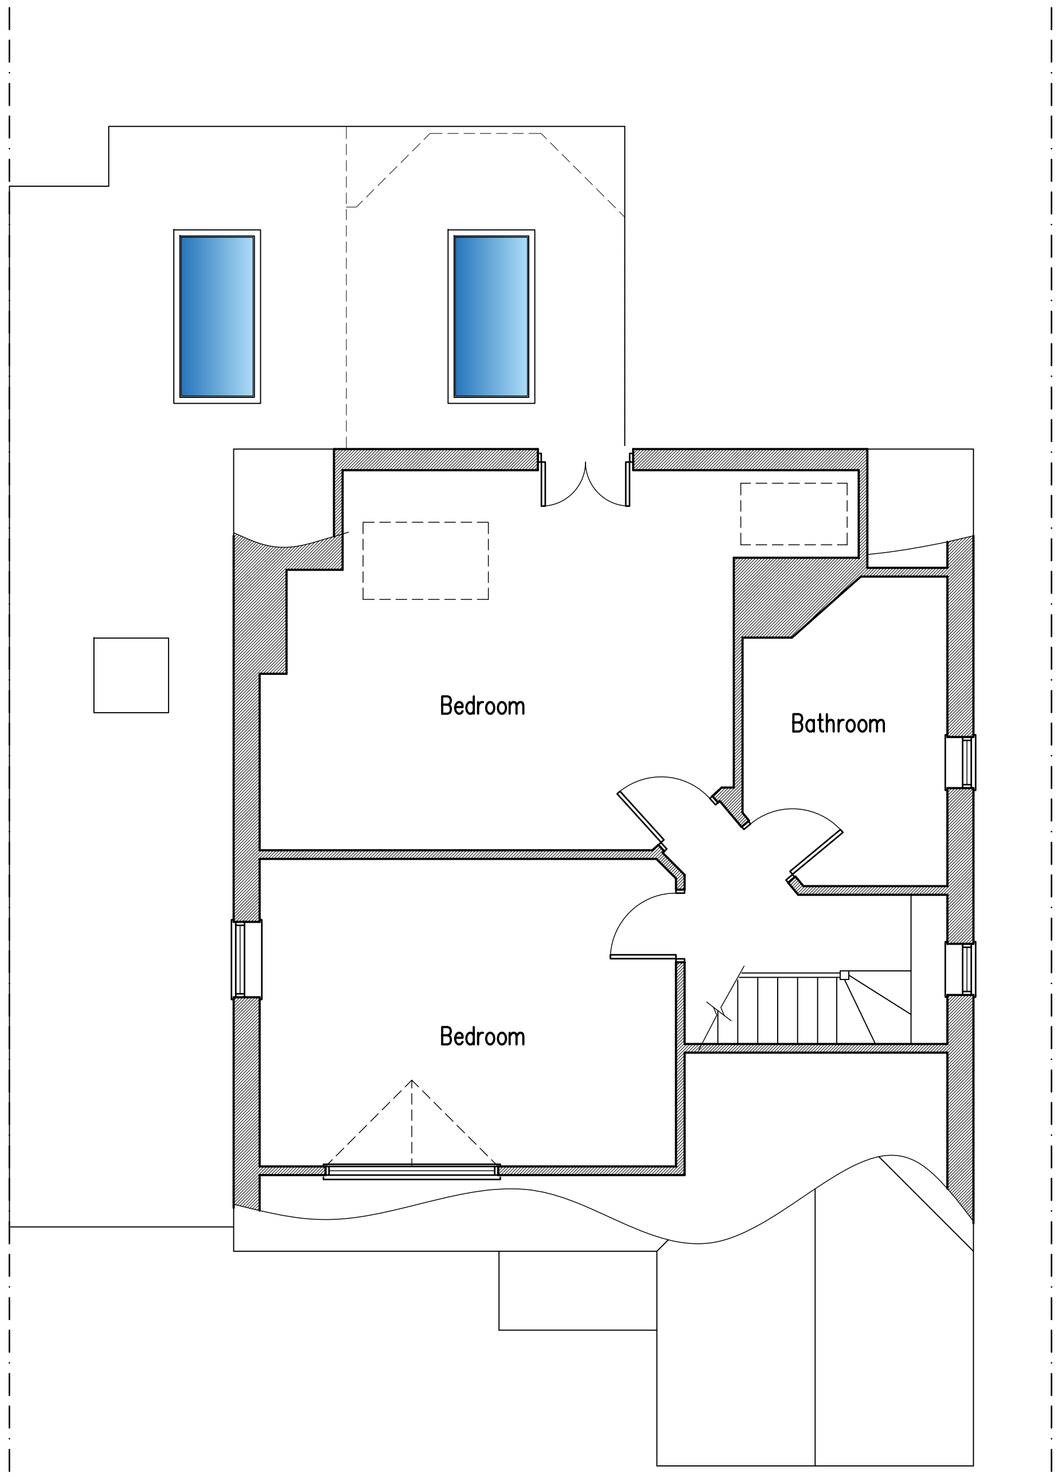

First Floor Plan

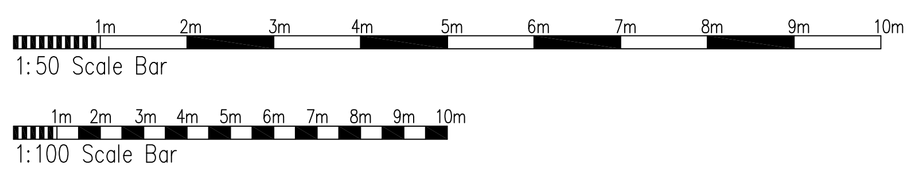

Proposed Single Storey Rear Extension at: 16 The Drive, Shoreham-By-Sea, West Sussex

rja Planning & Building Consultants Ltd.
1st Floor
10 High Street
Shoreham-By-Sea
West Sussex BN43 5DA
t: 01273 467297 mob: 07971 375739
e: rex@rjapbc.co.uk web: www.rjapbc.co.uk

Chartered Institute of Architectural Technologists

A | 26.11.20	Extension reduced
PROJECT:	16 The Drive, Shoreham-By-Sea
DRAWING TITLE:	Proposed Floor Plans & Elevations
CLIENT:	Mr & Mrs N. Harris
DWG NO:	DWG-01
REVISION:	A
SCALE:	1:50, 1:100 @ A1
DATE:	11.11.20
DRAWN:	rex