
BLOCK PLAN SCALE 1:500@a4 60 Holmbush Way, Southwick, Brighton, West Sussex, BN42 4YD

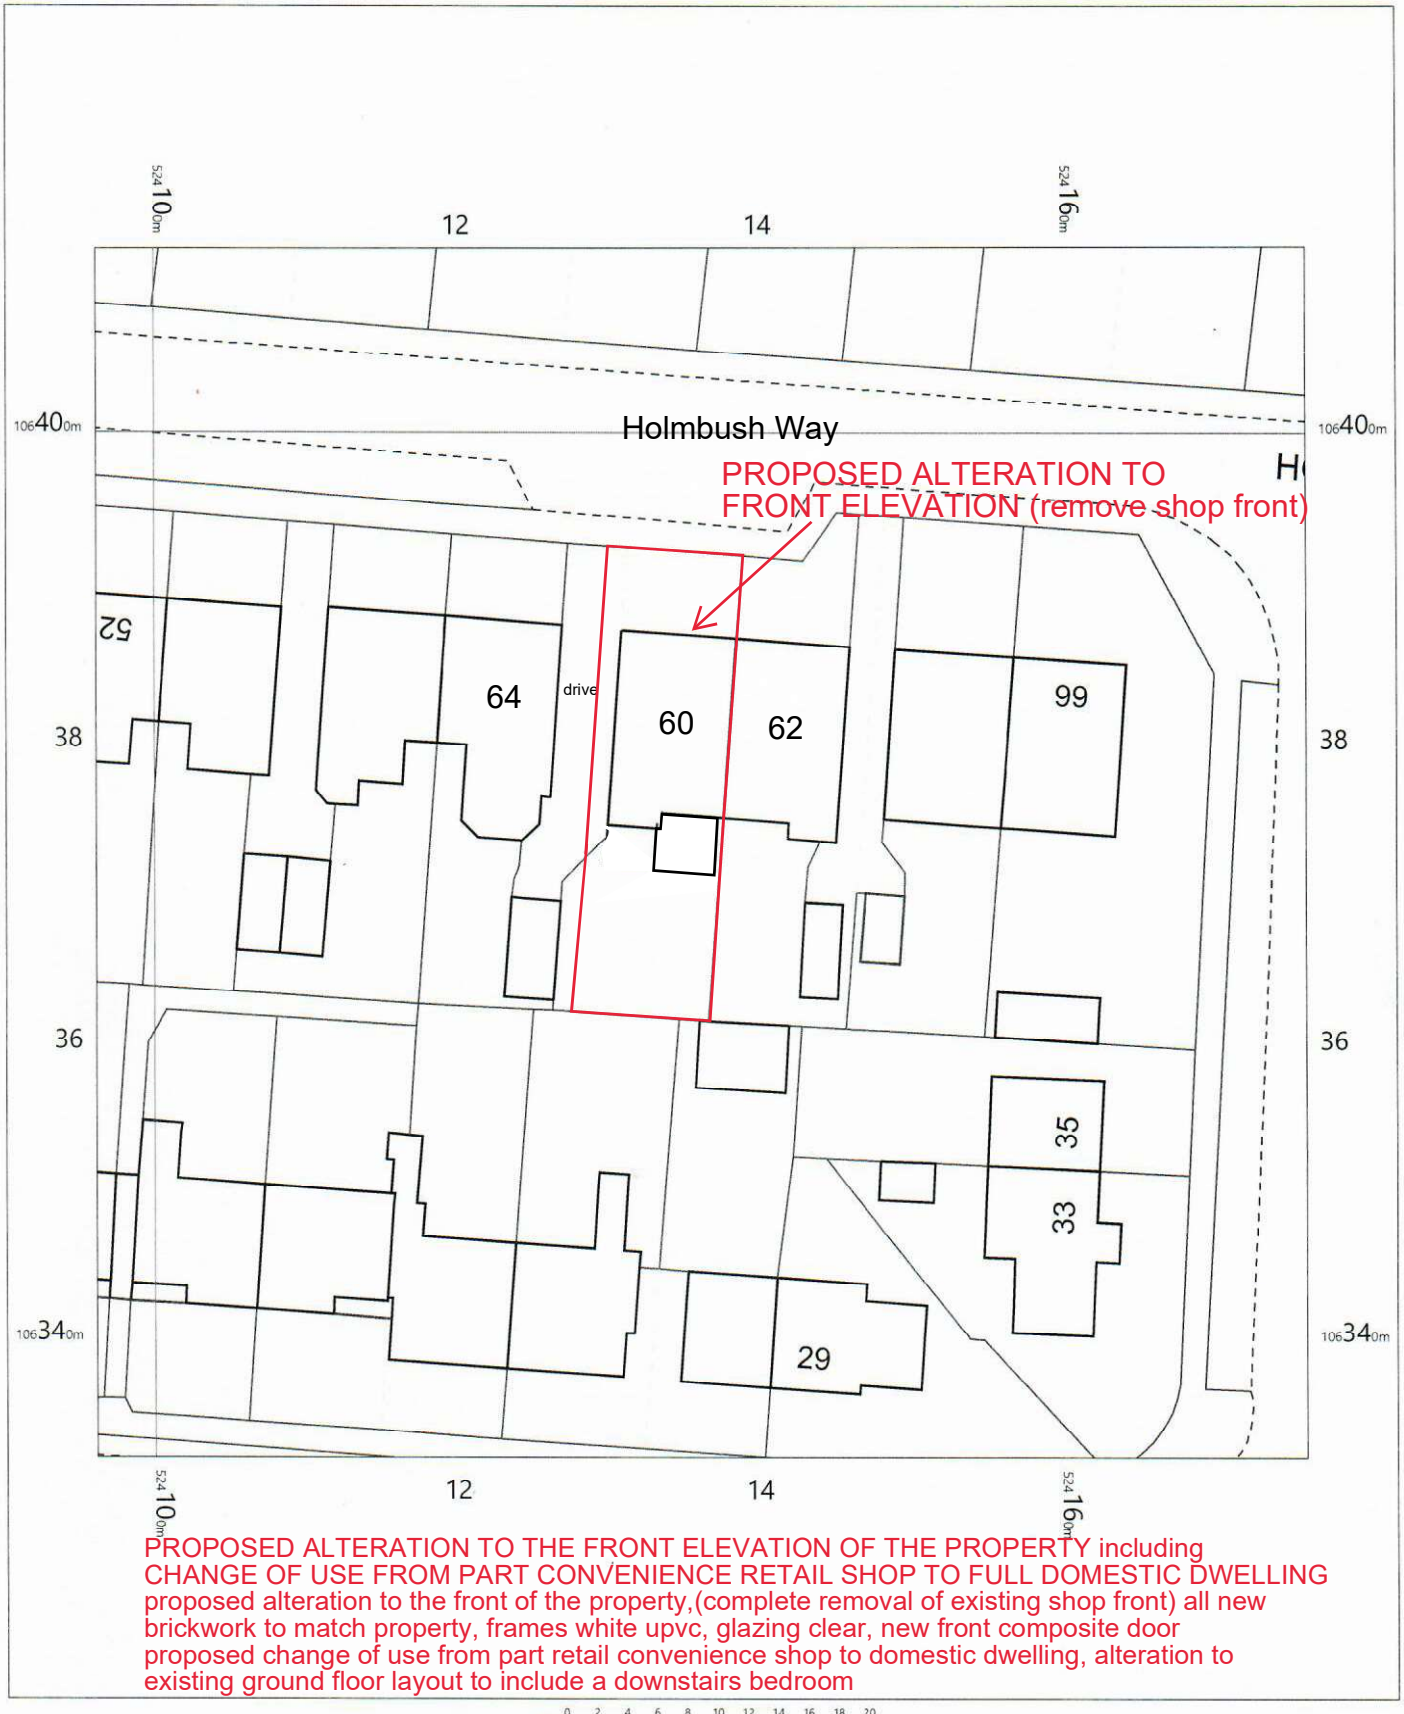

PROPOSED ALTERATION TO THE FRONT ELEVATION OF THE PROPERTY including CHANGE OF USE FROM PART CONVENIENCE RETAIL SHOP TO FULL DOMESTIC DWELLING proposed alteration to the front of the property,(complete removal of existing shop front) all new brickwork to match property, frames white upvc, glazing clear, new front composite door proposed change of use from part retail convenience shop to domestic dwelling, alteration to existing ground floor layout to include a downstairs bedroom

0 2 4 6 8 10 12 14 16 18 20
m

OS MasterMap 1250/2500/10000 scale
Wednesday, July 22, 2020, ID: CM-00890039
www.centremapslive.co.uk

1:500 scale print at A4, Centre: 524136 E, 106372 N

©Crown Copyright Ordnance Survey. Licence no. 100019980

N

CENTRE MAPS LIVE.
FOR A BETTER POINT OF VIEW