

ADUR & WORTHING
PLANNING SERVICES

PLAN	AWDM/0098/15
DATE VALID	Rec 20/2/15

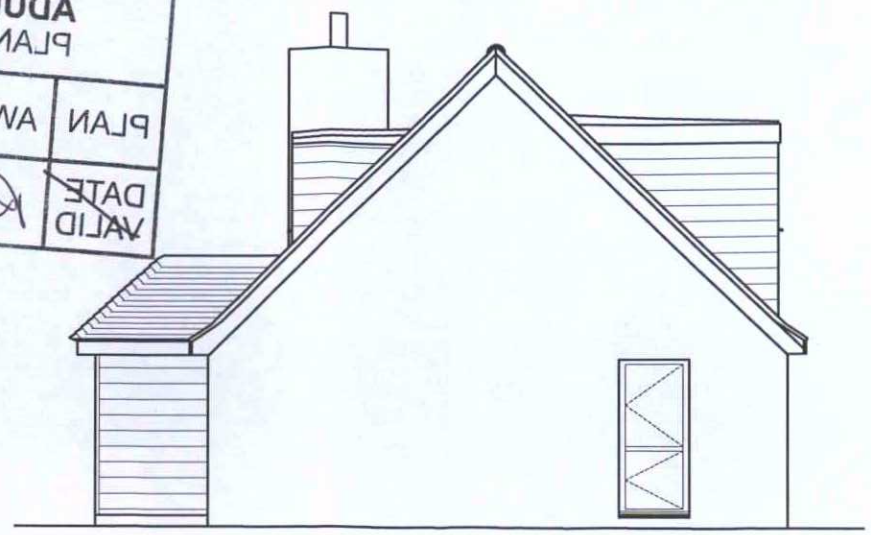


SIDE (NORTH) ELEVATION

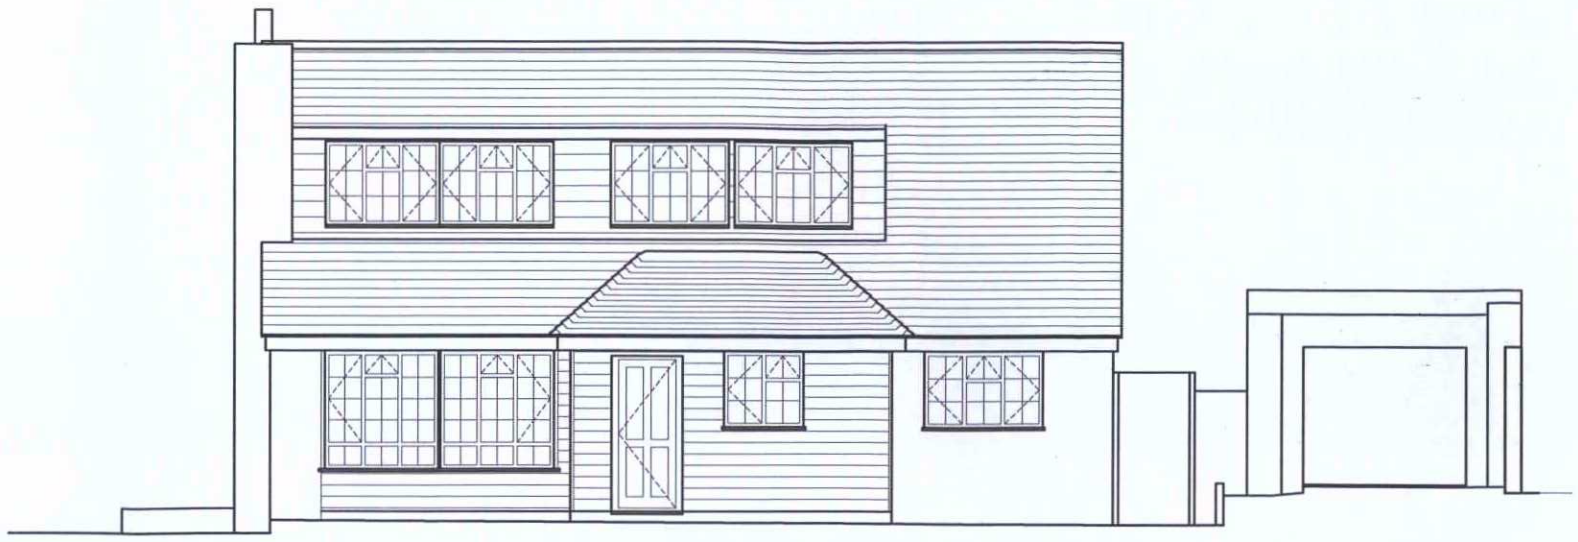


FRONT (WEST) ELEVATION

AMENDMENT

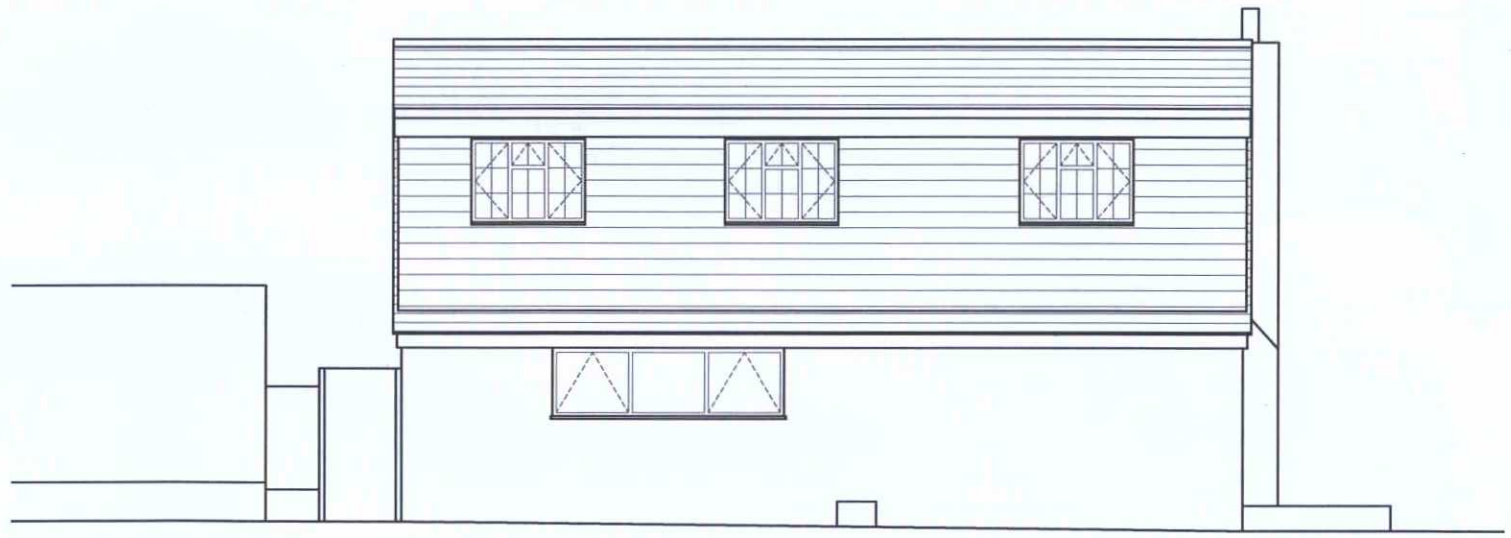


REAR (EAST) ELEVATION

10 metres @ 1:100 on A3

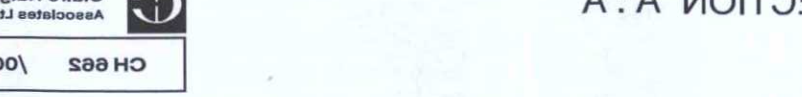

1 metre @ 1:100 on A3

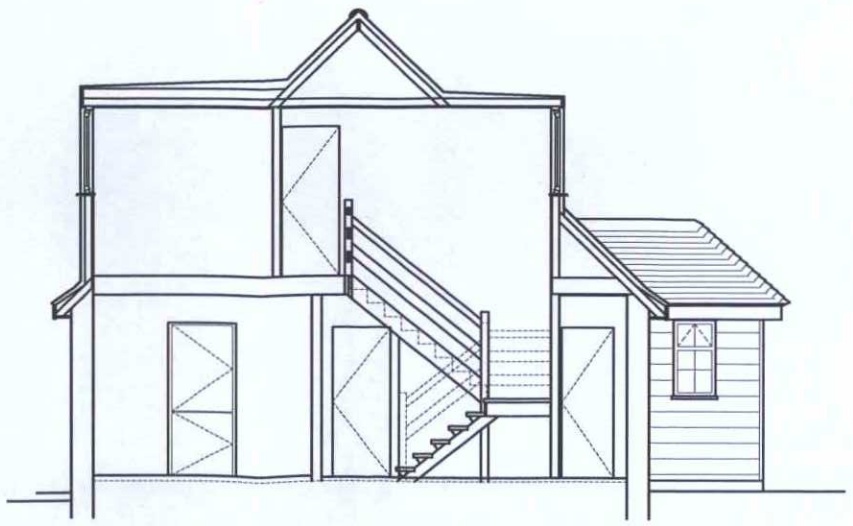

SECTION A : A



SIDE (SOUTH) ELEVATION

A Feb15 Bonnett hip tiles added to porch

rev. | date

These drawings should be approved by Local Authority Building Control or other appropriate checking Authority prior to commencement of the work.

No dimensions to be scaled from this drawing. All dimensions to be checked on site. This drawing is copyright.

client
Cara Sadler

project
Che Bar - 6 Adur Road
Shoreham by Sea

drawing
Planning Application
Proposed Elevations & Section

scale 1:100@A3 date 15.01.15

drawn CH

9 Kemton Road
Hove, East Sussex
BN3 4PG
tel: 01273 298217
fax: 01273 298217
e-mail: info@clairehalgharchitects.co.uk

Claire Halgh
Associates Ltd

CH 662	/005	rev. A