The copyright of this drawing remains the property of MJB Architectural Services Ltd and it may not be reproduced without the express permission of MJB Architectural Services Ltd.

Use figured dimensions in preference to scaled dimensions. All dimensions in millimeters. All dimensions to be checked onsite by the contractor prior to any works commencing. Contractor to advise MJB Architectural Services Ltd of any discrepancies or conflicts.

Rev	Description	Date
A	Updated in accordance with Planners comments dated 06.04.23	07.04.2023
B	Updated in accordance with Planners comments	15.11.2023
C	Updated in accordance with Planners comments dated 12.12.2023	07.02.2024



Front West Elevation (from Chapel Road)

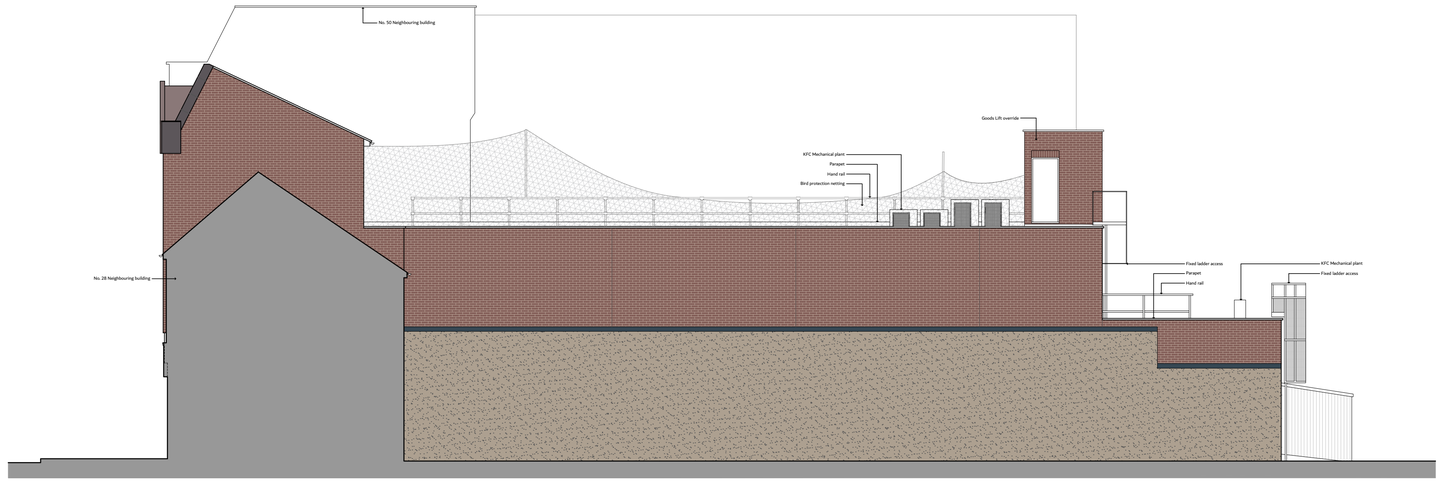

South Side Elevation

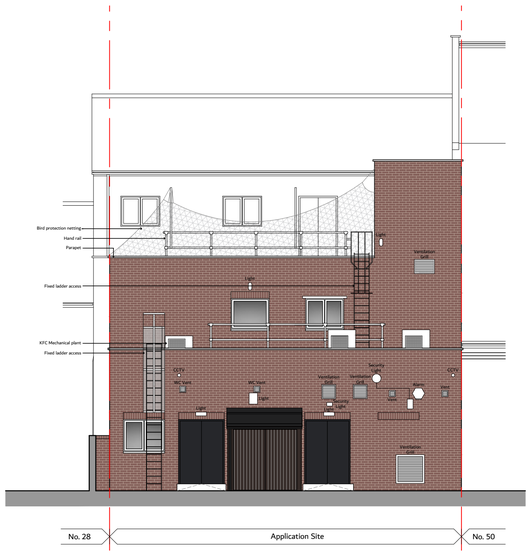

Rear East Elevation

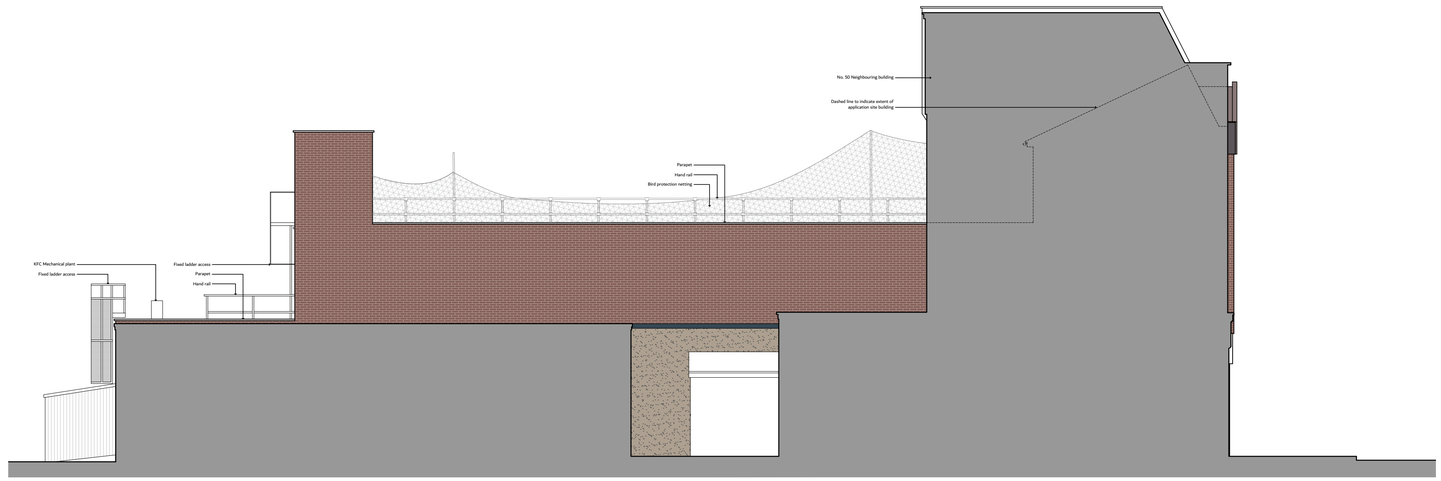

North Side Elevation

0 1 2 3 4 5

SCALE BAR - 1:100 (metres)

MJB
Architectural Services Ltd
E: matt@MJBArchitecturalServices.co.uk
W: www.MJBArchitecturalServices.co.uk

Project:
Conversion and Extension of Upper Floors to Residential

Site Address:
30-32 Chapel Road,
Worthing,
West Sussex,
BN11 1BE

Drawing Title:
EXISTING Elevations

Scale:
1:100 @ A1

Date:
April 2023

PLANNING

Drawing N°:
0021-PL03

Revision:
C

CASCADE GROUP